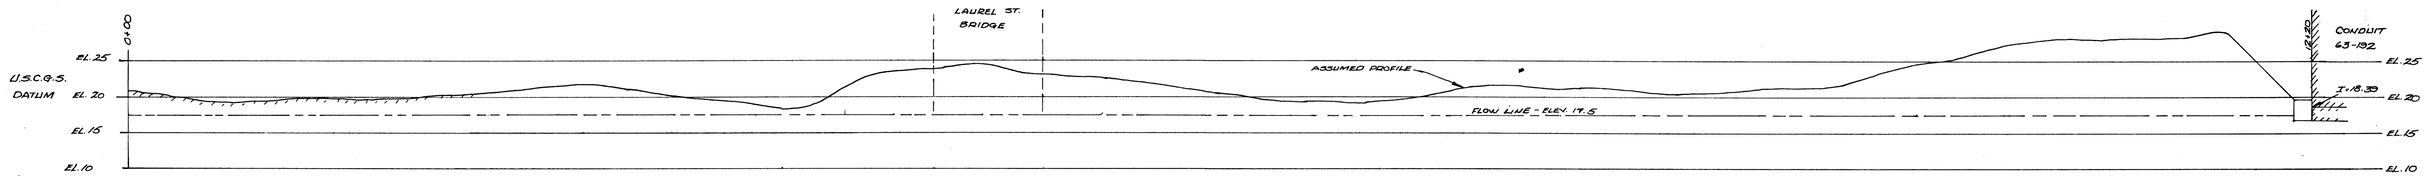

PROFILE

CROSS-SECTION AT LAUREL ST. BRIDGE
VIEW UPSTREAM

SCALE 1" = 10'-0"

NOTE - FOR ANCHORAGE DETAILS SEE SH. NO. 1 - DETAIL A

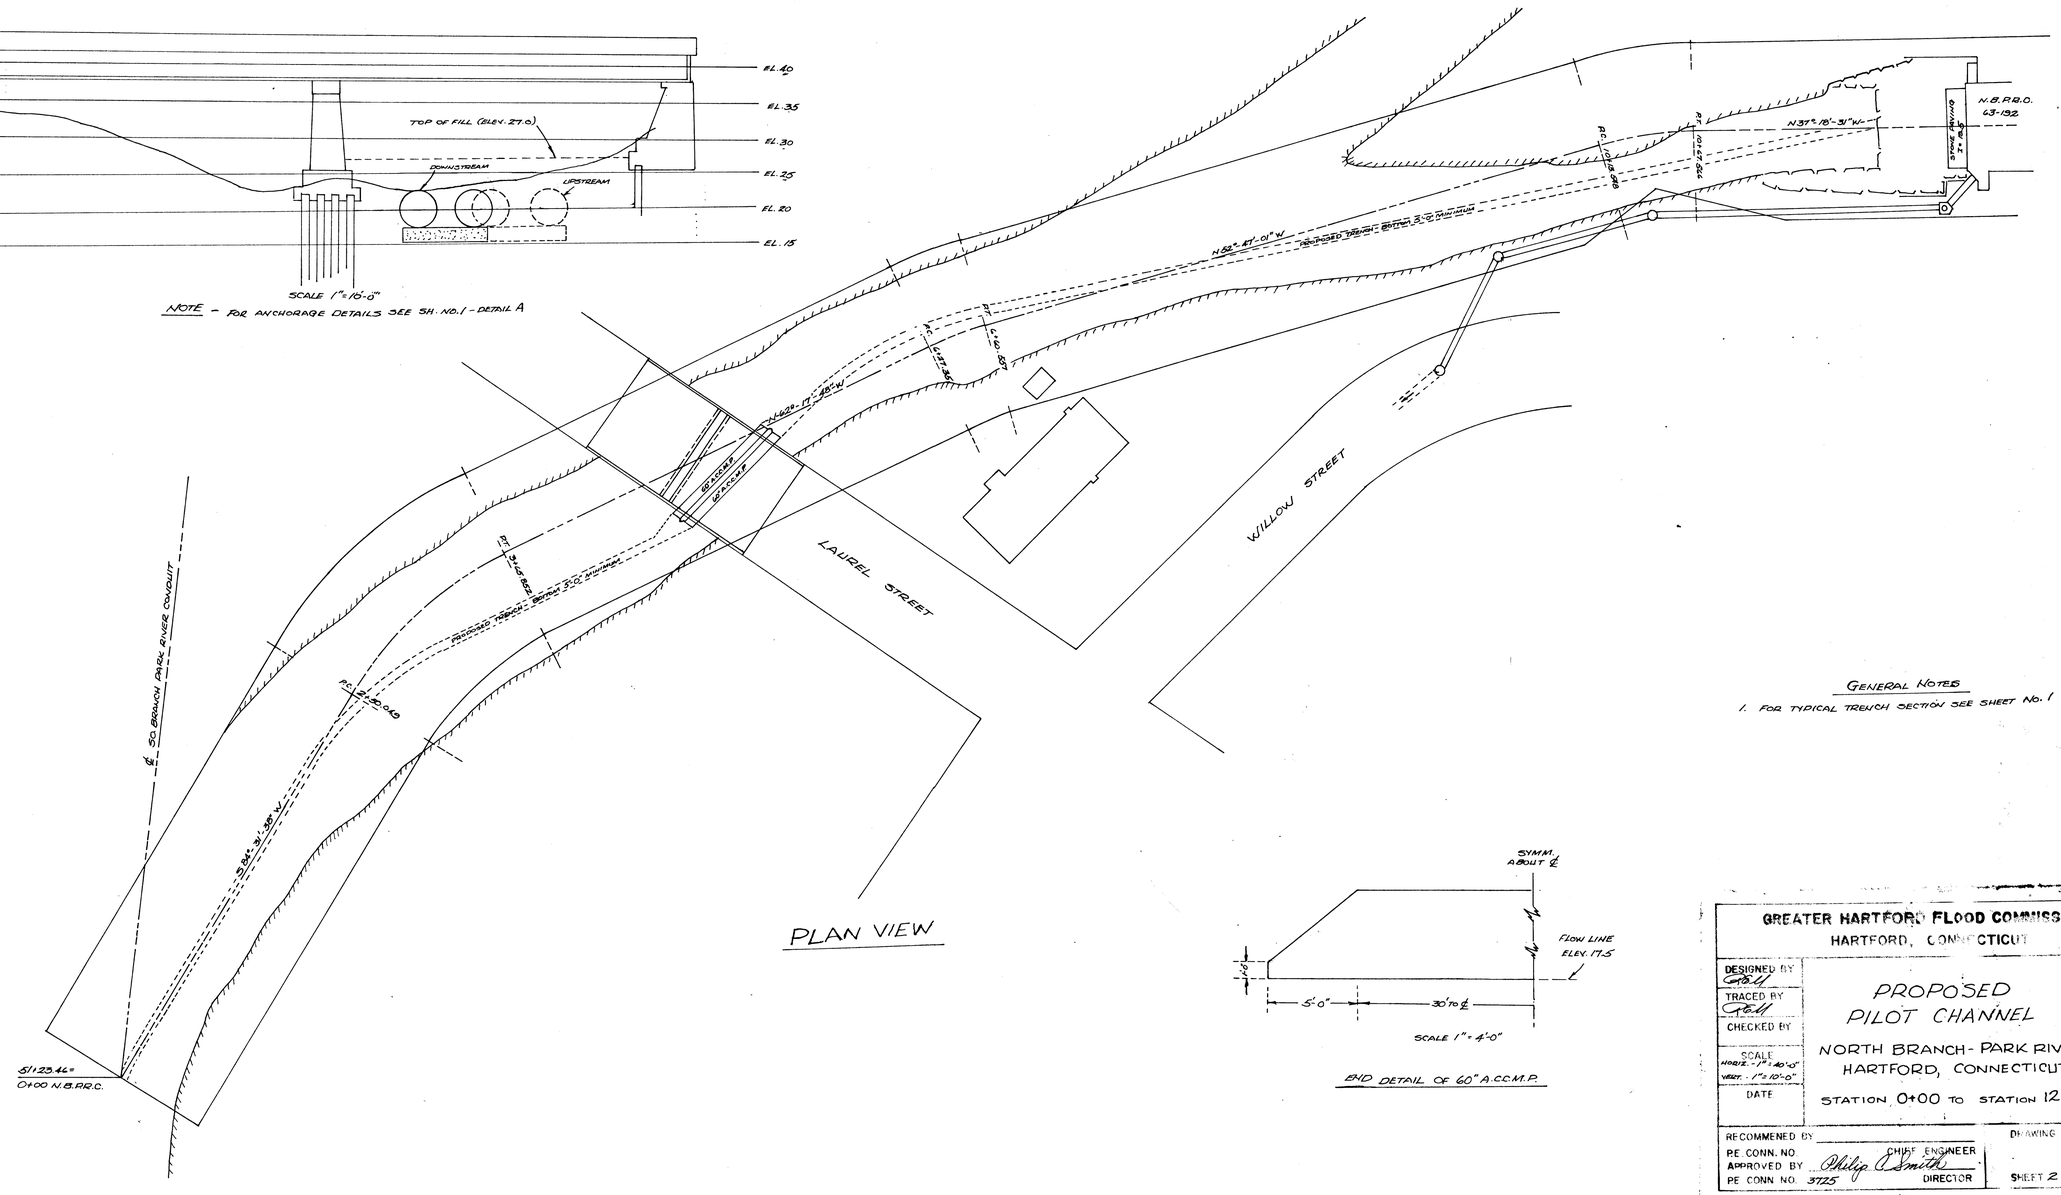

PLAN VIEW

SCALE 1" = 4'-0"

END DETAIL OF 60" A.C.C.M.P.

GENERAL NOTES

1. FOR TYPICAL TRENCH SECTION SEE SHEET No. 1

GREATER HARTFORD FLOOD COMMISSION
HARTFORD, CONNECTICUT

DESIGNED BY Gell	PROPOSED PILOT CHANNEL
TRACED BY Gell	NORTH BRANCH - PARK RIVER
CHECKED BY	HARTFORD, CONNECTICUT
SCALE HORIZ. - 1" = 10'-0" VERT. - 1" = 10'-0"	STATION 0+00 TO STATION 12+20
DATE	

RECOMMENED BY _____ CHIEF ENGINEER
PE CONN. NO.
APPROVED BY Philip A. Smith DIRECTOR
PE CONN. NO. 3725

DRAWING NUMBER
SHEET 2 OF 2

STAMPAT CO. WHITESTONE, N.Y. U.S.A.