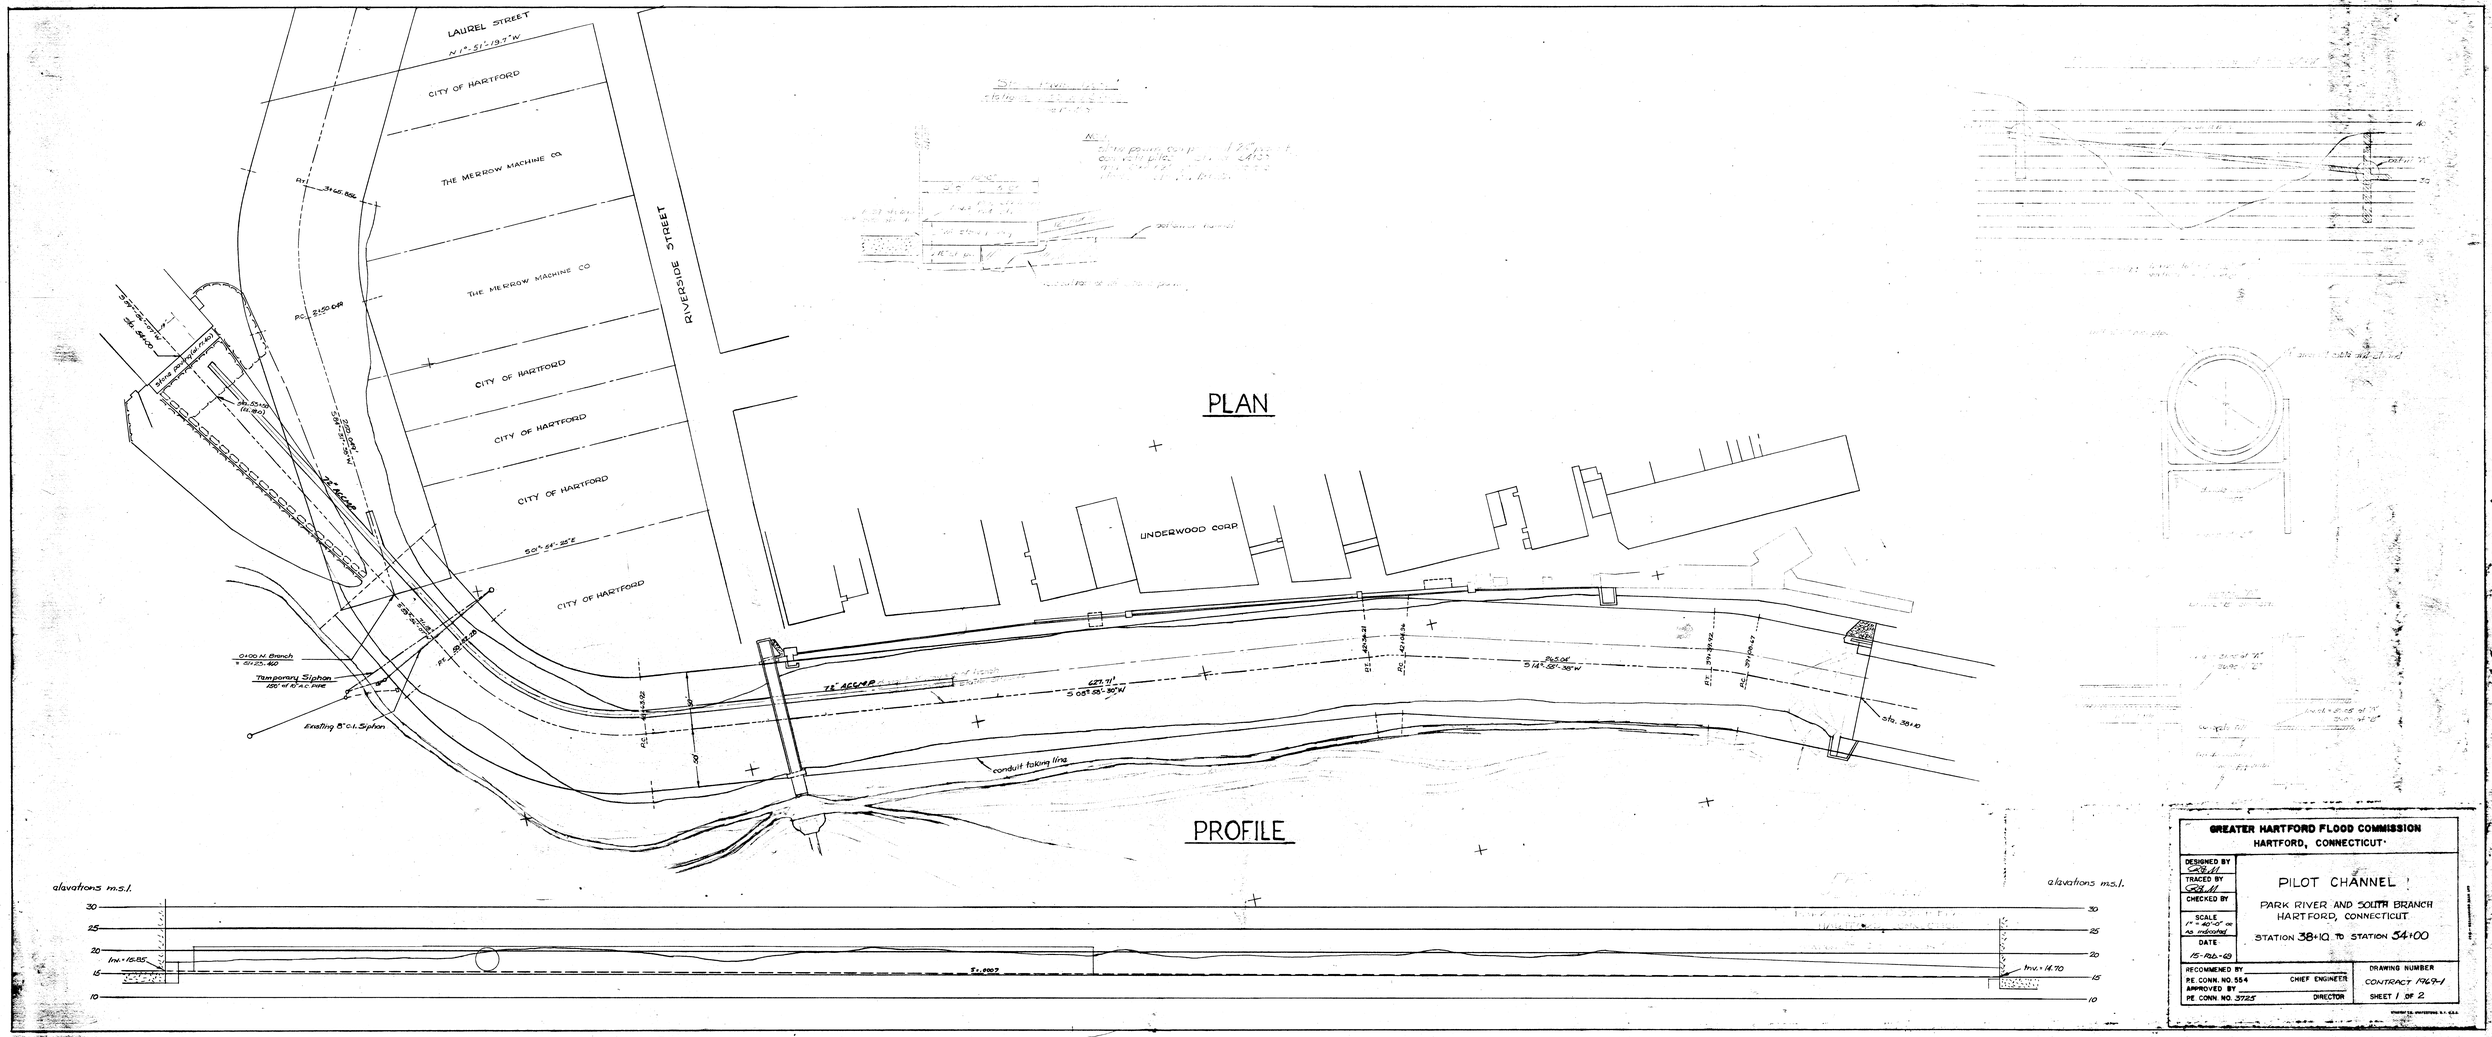
LAUREL STREET
N 17°-51'-19.7" W
CITY OF HARTFORD
THE MERROW MACHINE CO.
THE MERROW MACHINE CO
CITY OF HARTFORD
CITY OF HARTFORD
CITY OF HARTFORD
CITY OF HARTFORD
RIVERSIDE STREET
UNDERWOOD CORP.
PLAN
PROFILE
72" ACCARD
Temporary Siphon
Existing 8" c.i. Siphon
conduit taking line
sta. 38+10
elevations m.s.l.
Inv. = 15.85
Inv. = 14.70
GREATER HARTFORD FLOOD COMMISSION
HARTFORD, CONNECTICUT
DESIGNED BY
TRACED BY
CHECKED BY
SCALE
1" = 40'-0" or as indicated
DATE
15-AUG-60
PILOT CHANNEL
PARK RIVER AND SOUTH BRANCH
HARTFORD, CONNECTICUT
STATION 38+10 TO STATION 54+00
RECOMMENDED BY
PE CONN. NO. 554
CHIEF ENGINEER
APPROVED BY
PE CONN. NO. 3725
DIRECTOR
DRAWING NUMBER
CONTRACT 1969-1
SHEET 1 OF 2