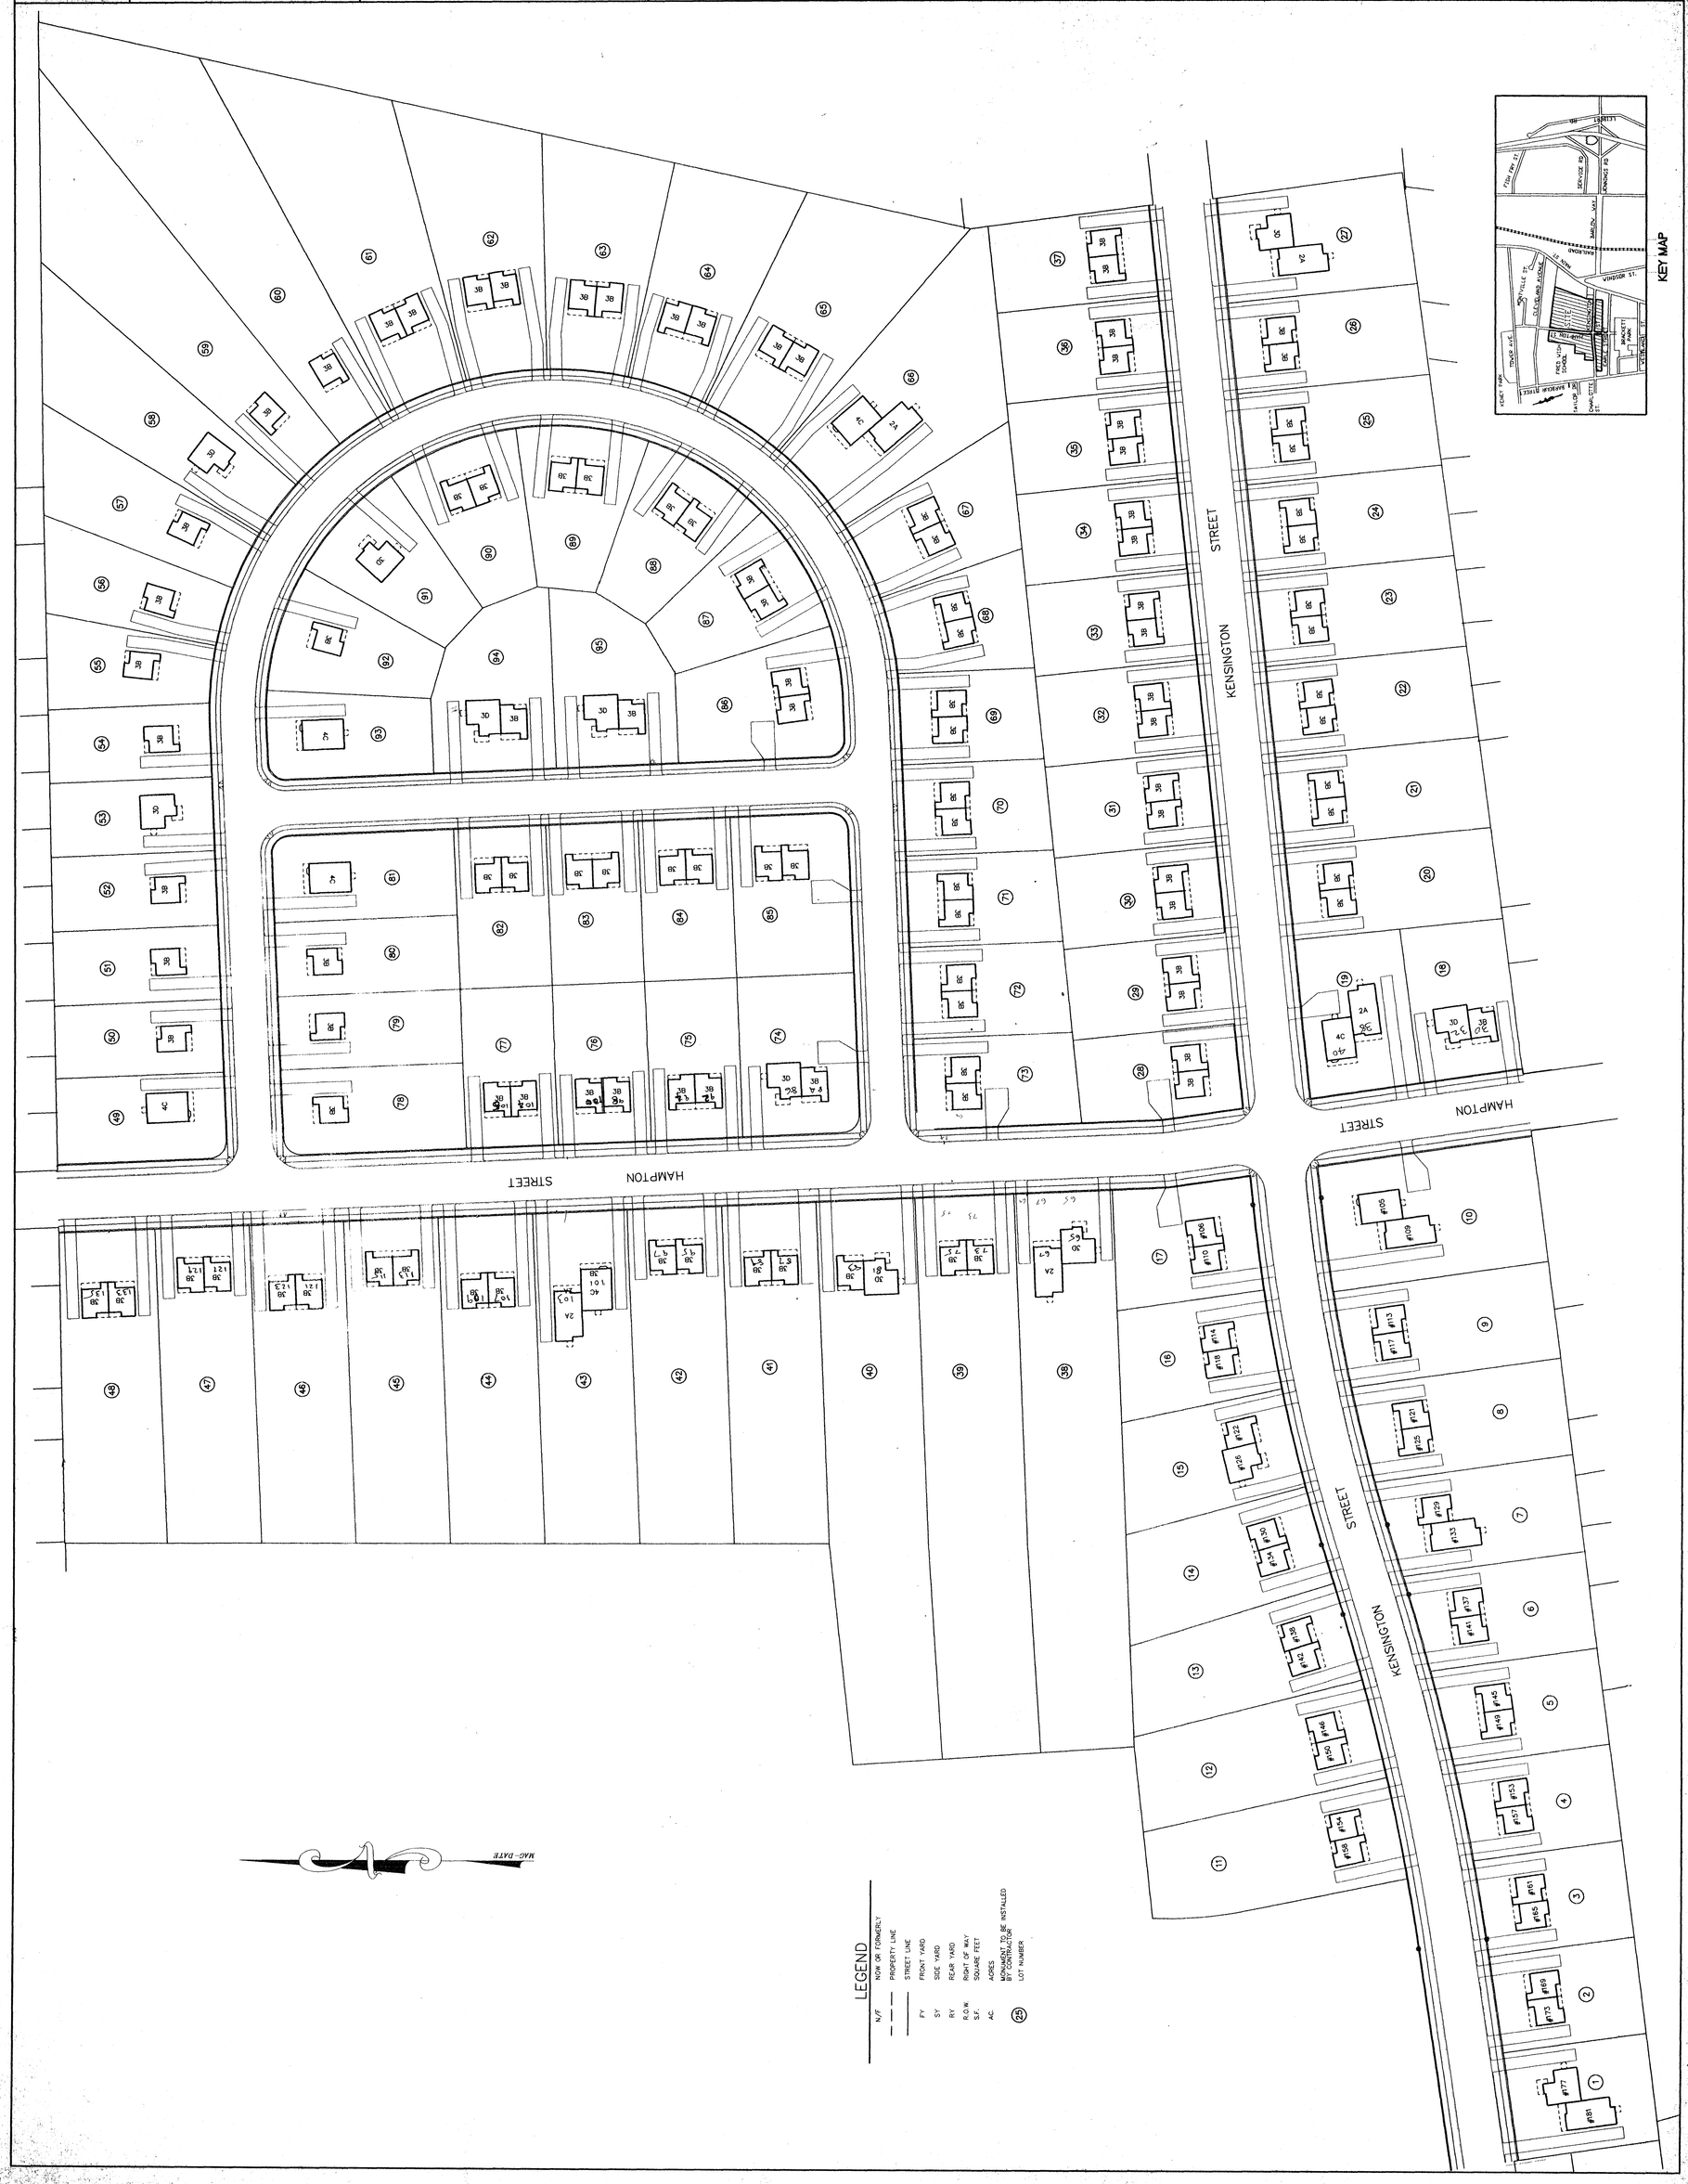

REVISIONS		
NO.	DATE	DESCRIPTION
1.		

MILTON LEWIS HOWARD ASSOCIATES, INC.
ARCHITECTS
ONE REGENCY DRIVE, BLOOMFIELD, CT.06002
(860) 243-0094 (860) 243-0570

Redevelopment of
STOWE VILLAGE
Hartford, Connecticut

LAYOUT PLAN

REDEVELOPMENT OF
STOWE VILLAGE
FOR THE HOUSING AUTHORITY OF THE CITY OF HARTFORD, CONNECTICUT

OM DEVELOPMENT TEAM LLC
414 NEW BRITAIN AVENUE
PLAINVILLE, CT. 06062

TE
TORRES ENGINEERING, INC.
609 FARMINGTON AVE., SUITE 103
HARTFORD, CT 06105
(860) 232-9833 FAX (860) 232-9838

DATE	5-09-00
CHECKED BY	OT
JOB NO.	98020
SCALE	1"=50'
DRAWING NO.	1