I hereby certify that the plans on file are an exact copy of that portion of the plans filed with the building official of the Town of [illegible] Section 19-335 of the Connecticut [illegible] 1958 as amended.

Subscribed and sworn to before me this 22nd day of May 1978

Commissioner of Deeds for the Court

| ELEVATION | UNIT B | UNIT C | UNIT D |
|---|---|---|---|
| LOFT PEAK | 113.1' | 113.6' | 114.1' |
| LOFT FLOOR | 103.8' | 104.3' | 104.8' |
| 3RD FL. CEILING | 103.0' | 103.5' | 104.0' |
| 3RD FLOOR | 95.5' | 96.0' | 96.5' |
| 2ND FL. CEILING | 94.5' | 95.0' | 95.5' |
| 2ND FLOOR | 84.8' | 85.3' | 85.8' |
| 1ST FL. CEILING | 83.8' | 84.3' | 84.8' |
| 1ST FLOOR | 74.3' | 74.8' | 75.3' |
| BASEMENT CEILING | 73.3' | 73.8' | 74.3' |
| BASEMENT FLOOR | 66.3' | 66.8' | 67.3' |

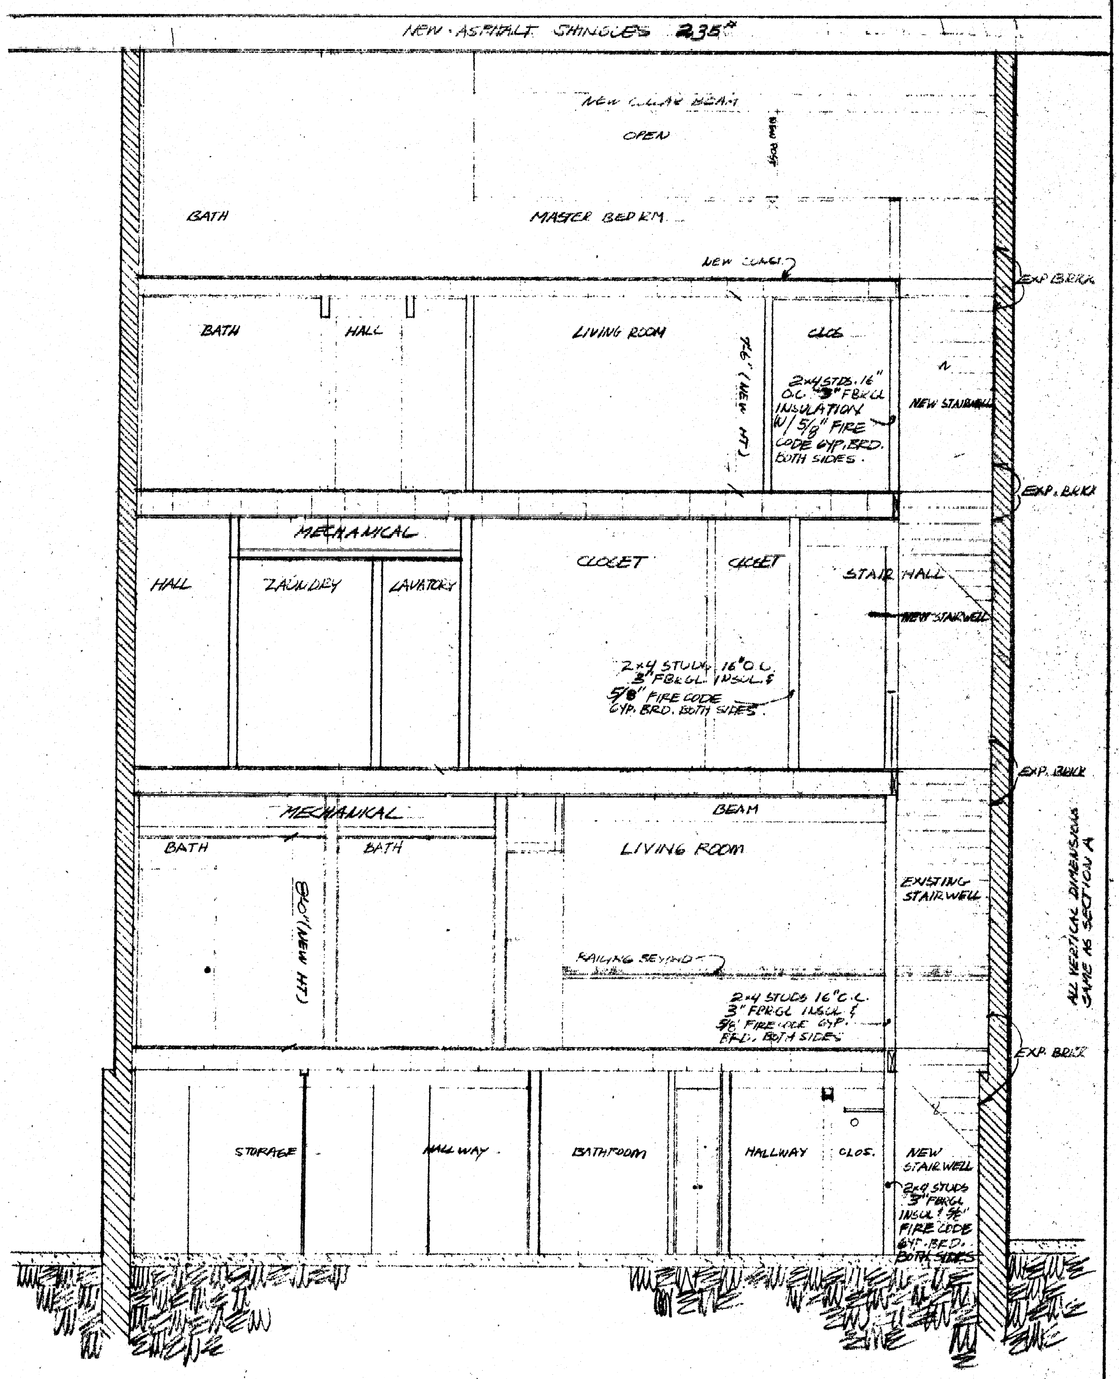


Farmington Place
A CONDOMINIUM

| | |
|---|---|
| UNITS B, C, & D | 235 FARMINGTON AVENUE<br>HARTFORD, CONNECTICUT<br>69, 71, 73, 75, 77, & 79 IMLAY STREET, HARTFORD, CT |
| SECTION C | THE HARTFORD BUILDING RECYCLING INC. |
| A-1 | SCALE: 1/4"=1'-0" · DRAWN: D.R.S. · CHECKED: T.G.T. · DATE: 10/25/77 |

1-12