EASI FILE CORP IRVINE CA EFM 34

8

8 - 7

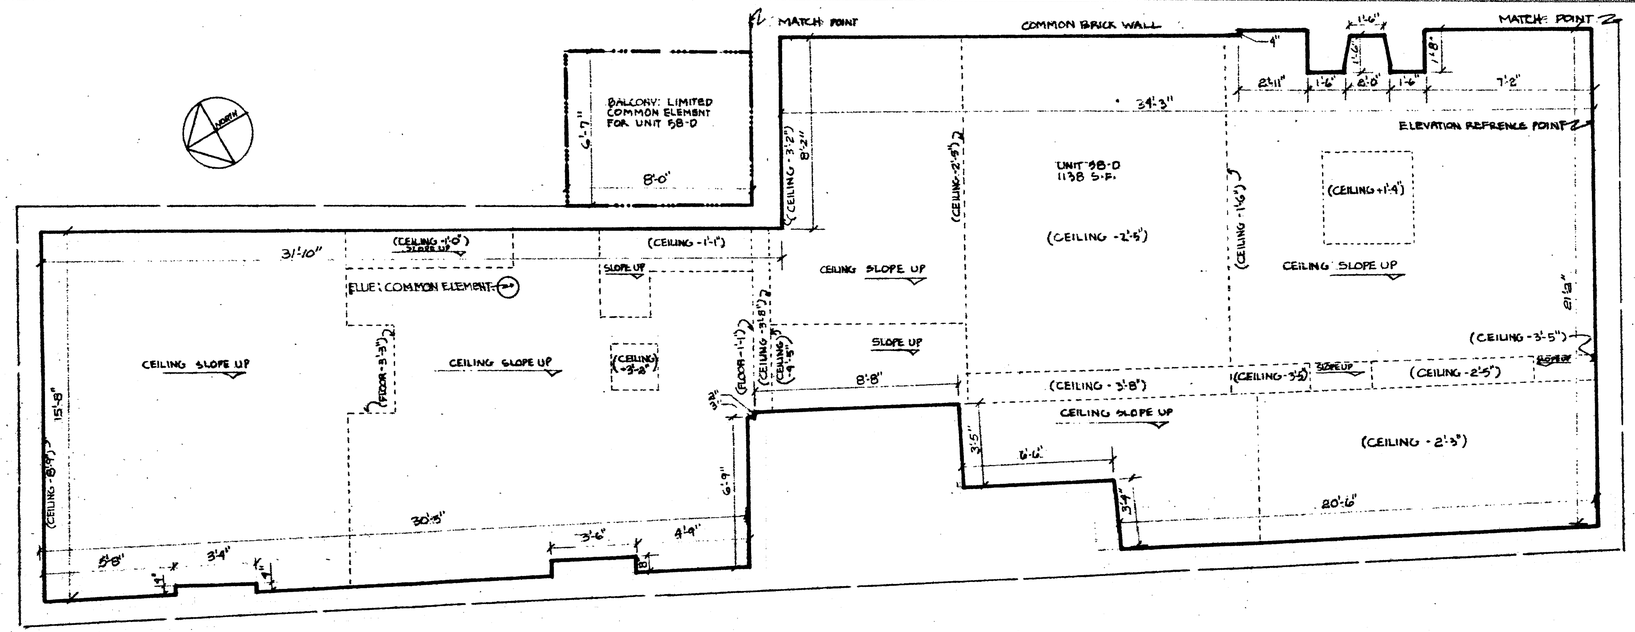

BUCKINGHAM CONDOMINIUM

UNIT 58 D

THIRD FLOOR 58 BUCKINGHAM STREET

EXTERIOR WALL OF BUILDING

UNIT BOUNDARY

LIMITED COMMON ELEMENT BOUNDARY

CEILING OR FLOOR ELEVATION CHANGE

I HEREBY CERTIFY THAT THESE PLANS ARE AN ACCURATE COPY OF THAT PORTION OF THE PLANS FILED WITH THE BUILDING OFFICAL OF THE TOWN OF HARTFORD, PURSUANT TO SECTION 19-396 OF THE CONNECTICUT GENERAL STATUTES, REVISION 1958, AS AMENDED.

JOHN L. DOLLARD
REGISTERED ARCHITECT
SUBSCRIBED AND SWORN TO BEFORE ME THIS 10th DAY OF NOVEMBER 1979

NOTARY PUBLIC MY COMMISSION EXPIRES 4/1/84

STATE OF CONNECTICUT
JOHN L. DOLLARD
No. 1571
REGISTERED ARCHITECT

* ELEVATIONS FROM M.D.C. DRAWN B.M.T-9. ELEVATION 258.85'

0 INCHES 1 2 3 4