11-4

RECEIVED BY
Nov 19 2 28 PM '79
TOWN CLERK
VOL. ___ PAGE 502829

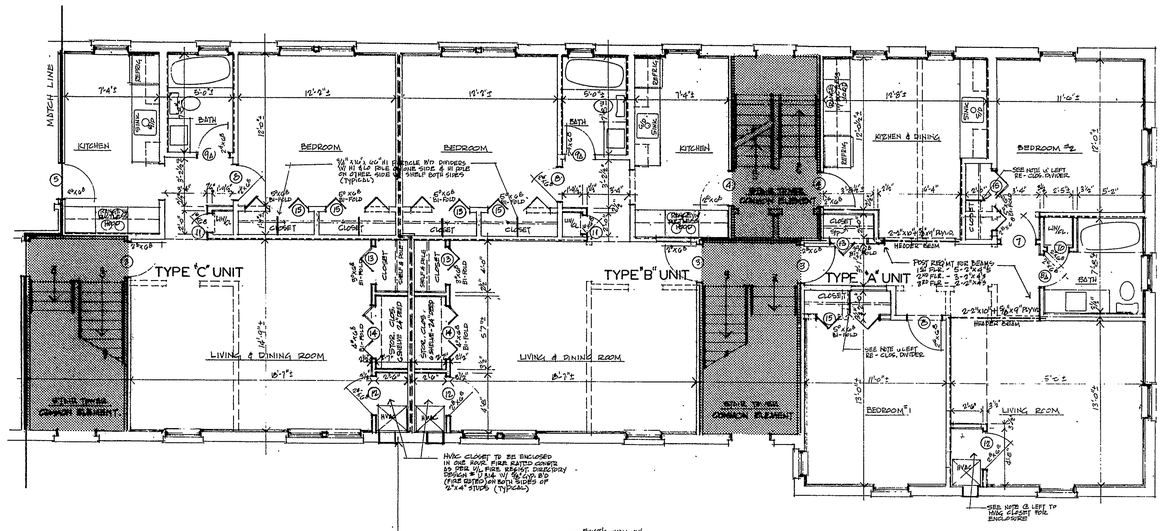

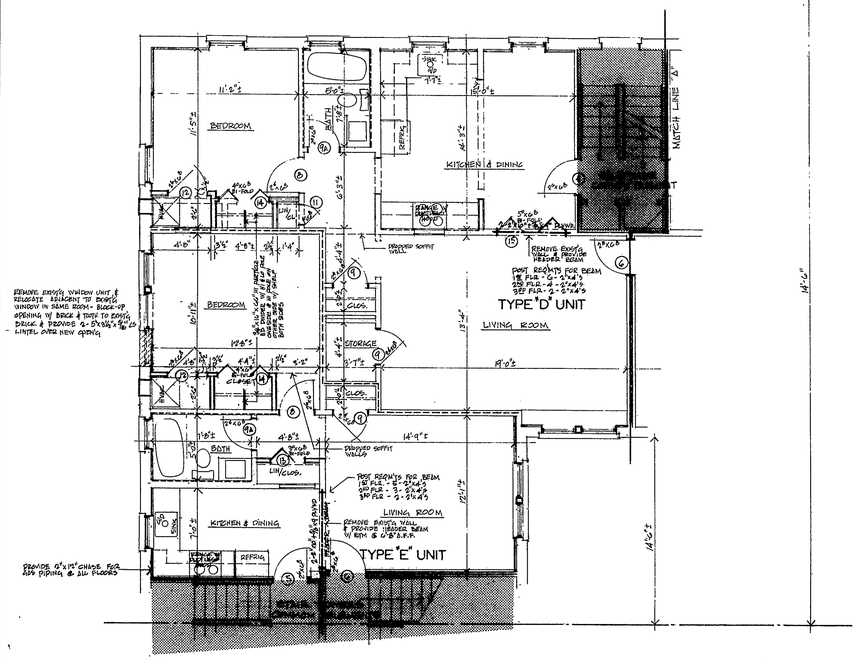

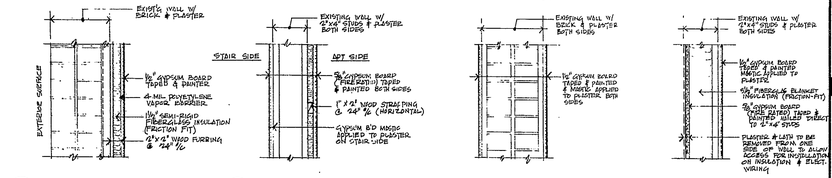

A/A-6 SECTION @ EXTERIOR WALLS 1½"=1'-0"SCL
"U" VALUE EQUAL TO OR GREATER THAN .: .89 (R = 11.5)

B/A-6 SECTION @ WOOD CORE STAIR WALL 1½"=1'-0"SCL
THE ABOVE WALL INDICATED ON THE FLOOR PLANS AS

C/A-6 SECTION @ BRICK CORE STAIR WALL 1½"=1'-0"SCL
THE ABOVE WALL INDICATED ON THE FLOOR PLANS AS

D/A-6 SECTION @ WOOD CORE PARTY WALL 1½"=1'-0"SCL
THE ABOVE WALL INDICATED ON THE FLOOR PLANS AS

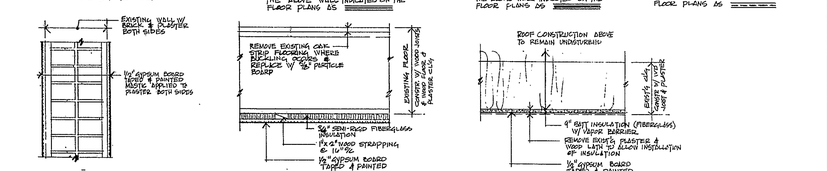

E/A-6 SECTION @ BRICK CORE PARTY WALL 1½"=1'-0"SCL
THE ABOVE WALL INDICATED ON THE FLOOR PLANS AS

F/A-6 SECTION @ CEILING W/ LIVING AREA ABOVE 1½"=1'-0"SCL

G/A-6 SECTION @ CEILING W/ ROOF CONSTR. ABOVE 1½"=1'-0"SCL

SCALE OF FLOOR PLANS
0 1 2 3 4 8 10

LEGEND

- EXISTING WALLS TO REMAIN
- EXISTING WALLS TO BE REMOVED
- EXISTING WALLS TO RECEIVE NEW SURFACE (SECTION "A")
- NEW WALLS
- AREAS OF CEILING TO BE DROPPED & CHASED FOR DUCTWORK
- EXISTING WALL TO RECEIVE NEW SURFACE (SECTION "B")
- EXISTING WALL TO RECEIVE NEW SURFACE (SECTION "C")
- EXISTING WALL TO RECEIVE NEW SURFACE (SECTION "D")
- EXISTING WALL TO RECEIVE NEW SURFACE (SECTION "E")
- EXISTING WALL SURFACE TO BE REMOVED ONE SIDE TO ALLOW ACCESS FOR INSTALLATION OF ELECT. WIRING THEN RESURFACED W/ ½" GYP. B'D TAPED & PAINTED

STATE OF CONNECTICUT
PHILIP J. DICORCIA
No. 1013
REGISTERED ARCHITECT

DATE	REVISIONS
5-30-79	PRELIM.

THE WILLARD HOUSE
A CONDOMINIUM
WILLARD STREET HARTFORD, CONNECTICUT

philip j dicorcia a.i.a.
architects • planners
95 miles street hartford ct.

SCALE ¼"=1'-0"
DRAWN CHECKED
DATE OCT. 15, 1979
CONT. NO. 79-370
FILE NO. C-7
SHEET NO. A-6

Condo Floor Plan #11