19-11

467895

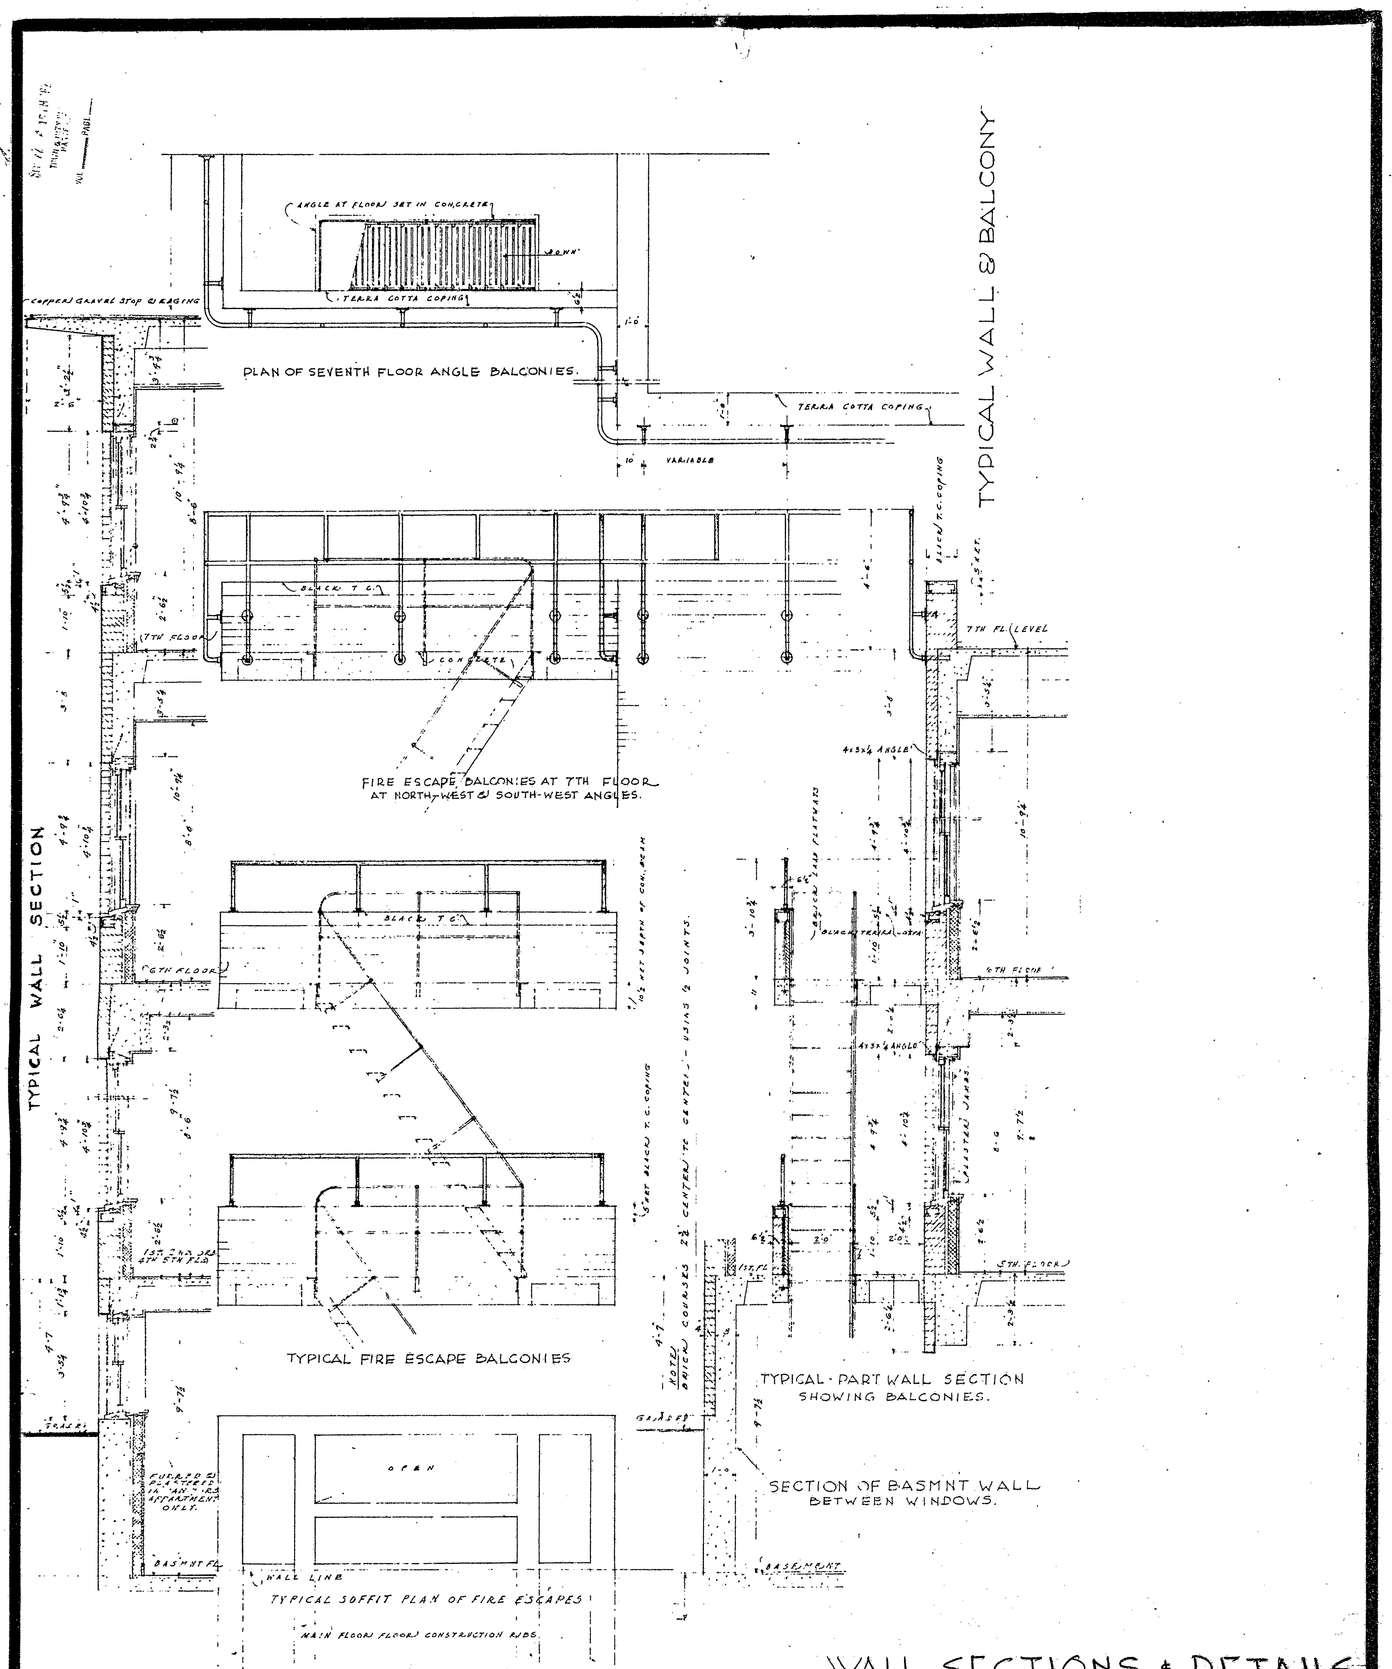

WALL SECTIONS & DETAILS

CERTIFIED TO BE AN ACCURATE COPY OF PORTIONS OF THE APPROV. D PLANS ON FILE WITH THE BUILDING INSPECTOR OF HARTFORD, C. NN. IN ACCORDANCE WITH SECTION 19-396 OF THE CONN.GEN.STA.

CONNIE NAPPIER, JR. REG. ARCHITECT
SUBSCRIBED AND SWORN TO BEFORE ME THIS 23 DAY OF APRIL 1982

COMMISSIONER SUPERIOR COURT

THE LAURELS CONDOMINUM 60 UNITS EXHIBIT F SHEET 13 OF 15

230 232 FARMINGTON AVE., HARTFORD, CONN.

LAURELHART ASSOCIATES
LIMITED PARTNERSHIP

CONNIE NAPPIER, JR. ASSOCIATES
ARCHITECTURE PLANNING CONSULTING
CEDAR ST., HARTFORD, CONNECTICUT 06115

STATE OF CONNECTICUT CONNIE NAPPIER, JR. REGISTERED ARCHITECT No. 8258

Condo Floor Plan # 19