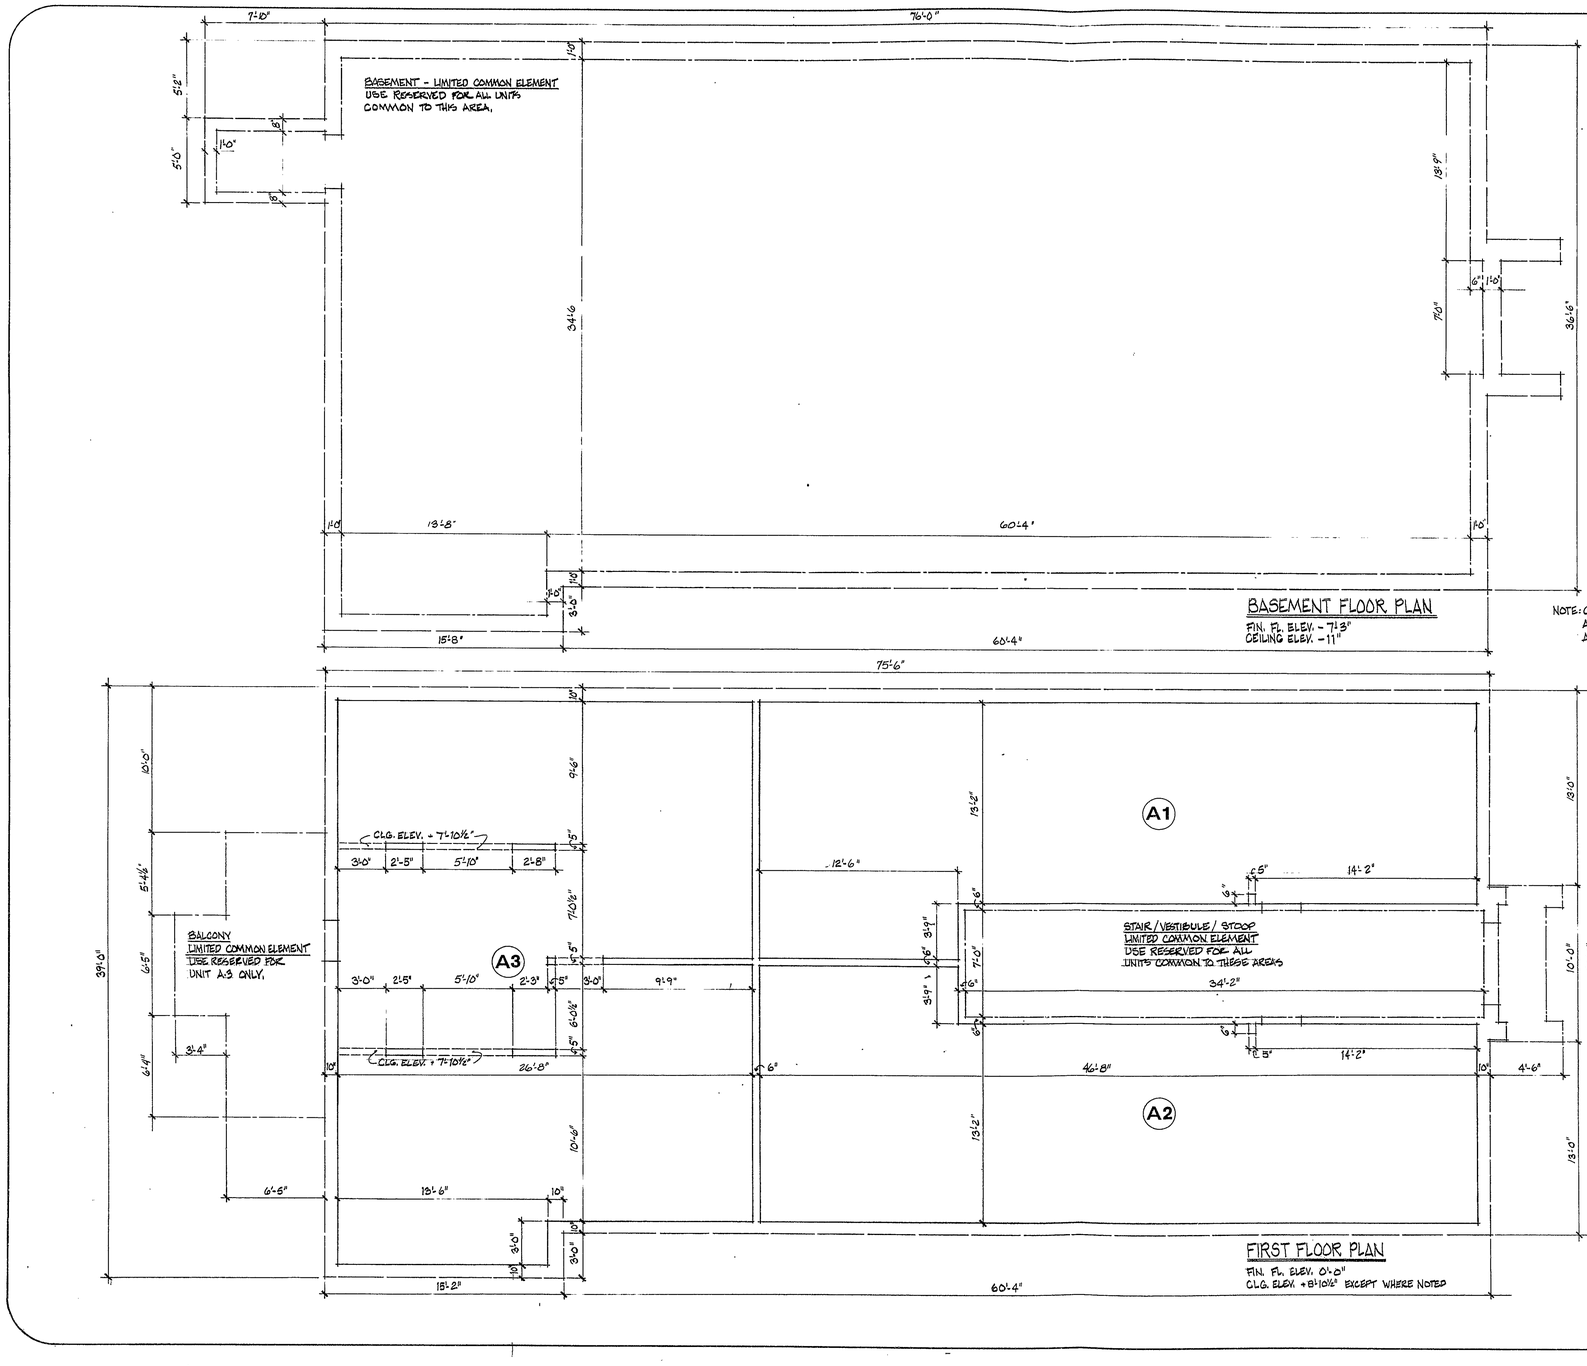

ALICIA S. KMIETEK
NOTARY PUBLIC
MY COMMISSION EXPIRES MARCH 31, 1997

RECEIVED BY

43421 6

Certified to be an accurate copy of the plans of the approved plans on file with the Clerk of the Town, Conservation Building Department.

Unit Floor Plans (Schematic)
Exhibit C
to the Declaration of Condominium

"THE ELTON" CONDOMINIUMS • BSMT & UNITS A1-A3
109 WETHERSFIELD AVENUE

Condo Floor Plan | # 97

scale 1/4" = 1'-0"

proj. no. 544-79

LEGEND
EXTERIOR BLDG.
LIMITED COMMON AREA
UNIT BOUNDARY
CEILING INTERSECTION

STATE OF CONNECTICUT
REGISTERED ARCHITECT

design group one
architects • hartford, conn.

SHEET 14 OF

0 INCHES 1 2 3 4