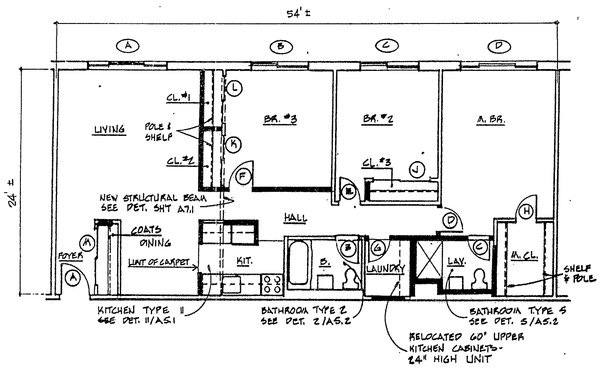

- Apartment Type Z
- Approximate Floor Area: 1300 Sq. Ft.
- Apartment Unit Numbers:
  N224 N324 N424

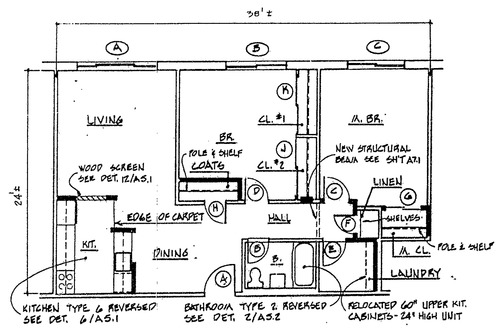

- Apartment Type Y
- Approximate Floor Area: 920 Sq. Ft.
- Apartment Unit Numbers:
  N221 N321

WILLARD SQUARE CONDOMINIUM

Exhibit D to declaration of Willard Square Associates Limited Partnership

May 8, 1981

34-50 WILLARD STREET
HARTFORD, CONNECTICUT

INDIVIDUAL UNIT PLANS

I hereby certify that these plans are an accurate copy of that portion of the plans filed with the building official of the City of Hartford appointed pursuant to Section 19-396 of the Connecticut General Statutes as amended

Subscribed and sworn to, before me this 12th day of May, 1981.

NOTARY PUBLIC

STATE OF CONNECTICUT
DAVID L. FRIAR
3170
REGISTERED ARCHITECT

SHEET NO.
12
of 12 sheets

Condo Floor Plan #55

45

45-13