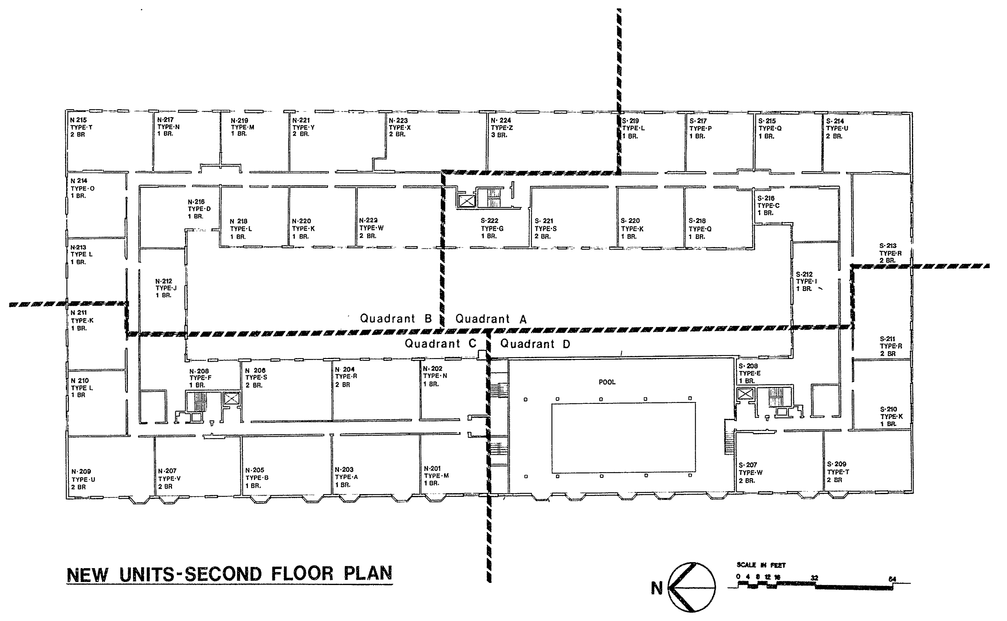

NEW UNITS-SECOND FLOOR PLAN

FINISHED FLOOR ELEVATION **83.00** FEET
FINISHED CEILING ELEVATION **90.67** FEET

WILLARD SQUARE CONDOMINIUM
[FORMERLY: HILL HOUSE, A CONDOMINIUM]

EXHIBIT·A
AS AMENDED DECEMBER 10, 1980

34-50 WILLARD STREET
HARTFORD, CONNECTICUT

OVER-ALL PLANS
SECOND FLOOR

I hereby certify that these plans are an accurate copy of that portion of the plans filed with the building official of the City of Hartford appointed pursuant to Section 19-396 of the Connecticut General Statutes as amended

David L. Frink

Subscribed and sworn to, before me this 8th day of December 1980.

Richard T. Kerrigan
Comm. Sup. Ct.

STATE OF CONNECTICUT
DAVID L. FRINK
3170
REGISTERED ARCHITECT

SHEET
A-3

UNIT OWNERSHIP - PLANS MODIFIED DECEMBER 10, 1980

EAST FILE CORP. IRVINE CA
45
SFH 16

45-16

Condo Plans #45

VOL. PAGE
TOWN & CITY CLERK
HARTFORD
APR 3 2 10 PM
TOWN & CITY CLERK
HARTFORD
VOL. PAGE