52-7

RECEIVED BY
MAY 18 12 18 PM '81
TOWN & CITY CLERK
HARTFORD
VOL. ____ PAGE ____

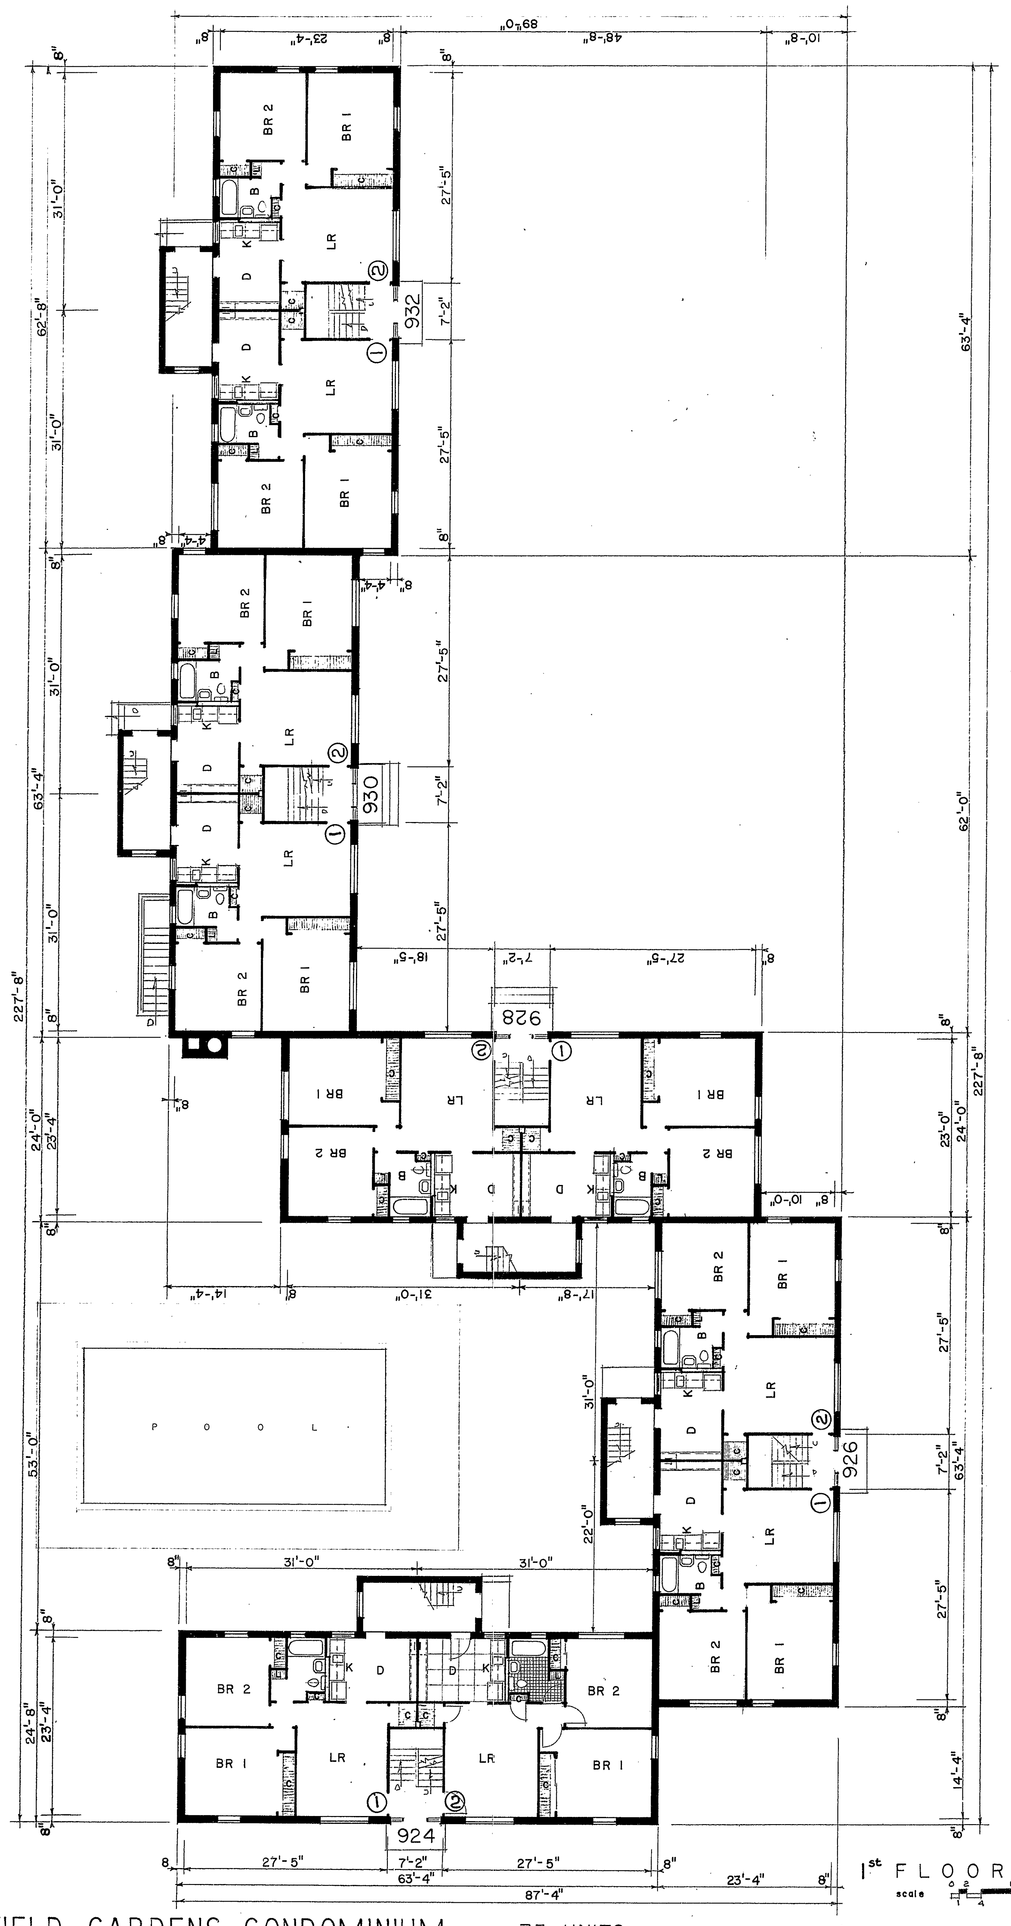

1st FLOOR PLAN

scale 0 2 8ft 1 4

WETHERSFIELD GARDENS CONDOMINIUM

73 UNITS

WETHERSFIELD AVE., HARTFORD, CONN.

WETHERSFIELD GARDENS ASSOCIATES LTD. PARTNERSHIP

EXHIBIT B

LEGEND

COMMON ELEMENT

CONNIE NAPPIER, JR. ASSOCIATES
ARCHITECTURE PLANNING CONSULTING
356 FRANKLIN AVE HARTFORD CONNECTICUT 06114

CERTIFIED TO BE AN ACCURATE COPY OF PORTIONS OF THE APPROVED PLANS ON FILE WITH THE BUILDING INSPECTOR OF THE CITY OF HARTFORD IN ACCORDANCE WITH SECTION 19-396 OF THE CONN.GEN.STA.

CONNIE NAPPIER, JR. REG. ARCHITECT
SUBSCRIBED AND SWORN TO BEFORE ME THIS 7th DAY OF May 1981

COMMISSIONER SUPERIOR COURT

CONNIE NAPPIER, JR. REG. ARCHITECT CONNECTICUT No. 2363

CNA

SHEET 8 of 13

Condo Plan Other #52

52

EASY FILE CORP. IRVINE CA