60-13

RECEIVED BY
Aug 12 2 44 PM '81
TOWN & CITY CLERK
HARTFORD
VOL ____ PAGE ____

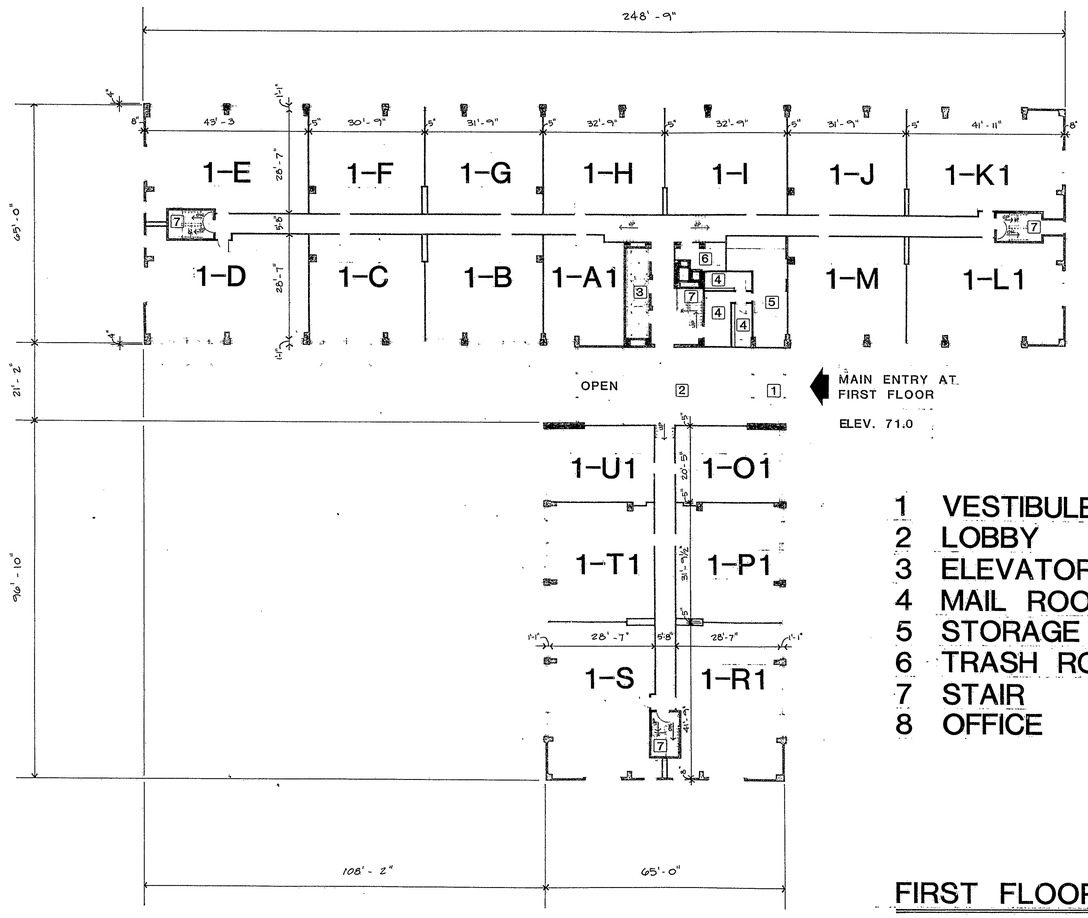

1 VESTIBULE
2 LOBBY
3 ELEVATORS
4 MAIL ROOM
5 STORAGE
6 TRASH ROOM
7 STAIR
8 OFFICE

FIRST FLOOR PLAN

FL. ELEV. 73.30'

CLG. ELEV. 81.30'

SCALE 0 10 20 30 40

General Notes:

All elevations taken from M.D.C. datum

Each unit is separately designated by adding the floor on which it is located as a prefix to the unit type.

Example: 5-T is a unit type "T" located on the 5th Floor.

Certified to be an accurate copy of portions of the approved plans on file with the Building Inspector of the City of Hartford in accordance with Section 19-208 of the Connecticut General Statutes.

Harvey H. White, Registered Architect #5560

State of Connecticut)
County of Hartford) s.s.— Hartford

Subscribed and sworn to before me this 7th day of March 1981

Notary Public— My Commission expires 3/31/81

TYPICAL CEILING HEIGHT FOR THIS FLOOR IS 8'-0"

woodland house the condominium

31 woodland st.
hartford, ct.

1/16" = 1'-0"	
2.9.81	
34.80	
-114	
✓	

Kane & White Architects

Exhibit C
Declaration of Condominium
Woodland House Condominium
31 Woodland Street
Hartford, Connecticut
Sheet 9 of 20

Condo 7-Loss Plan #60

60

EAS FILE COPY - INSNC CO