77-1

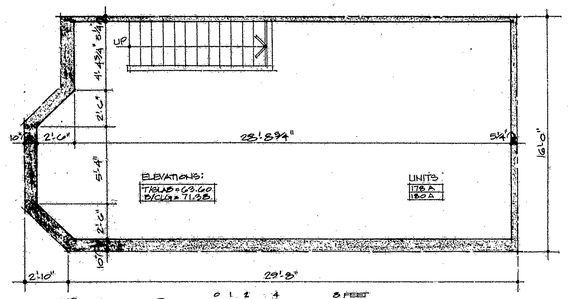

BASEMENT PLAN

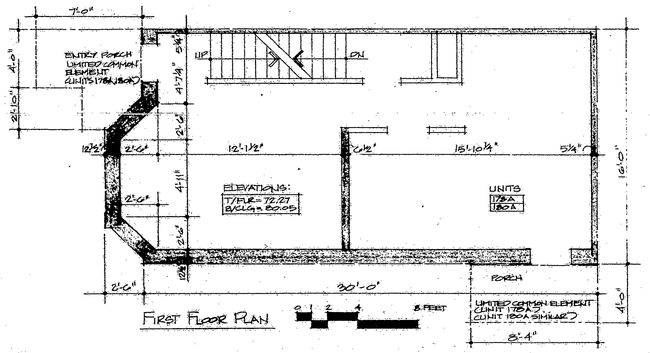

FIRST FLOOR PLAN

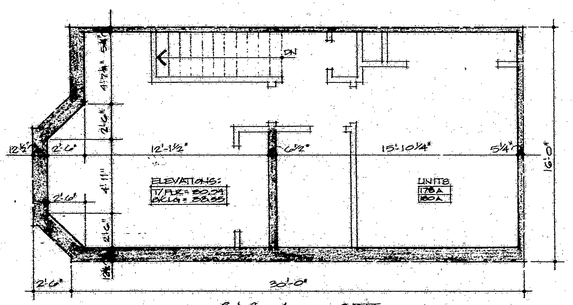

SECOND FLOOR PLAN

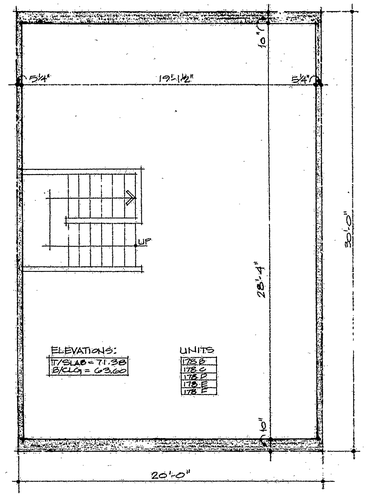

BASEMENT PLAN

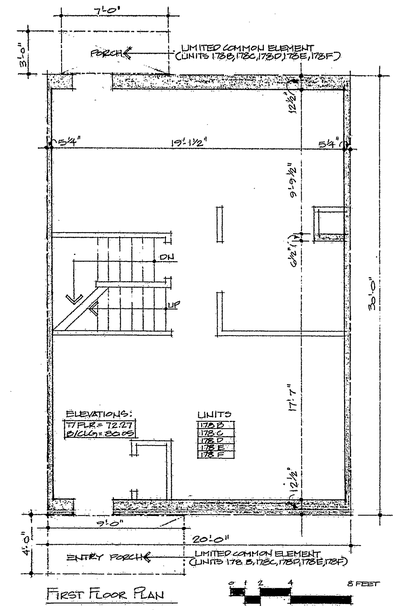

FIRST FLOOR PLAN

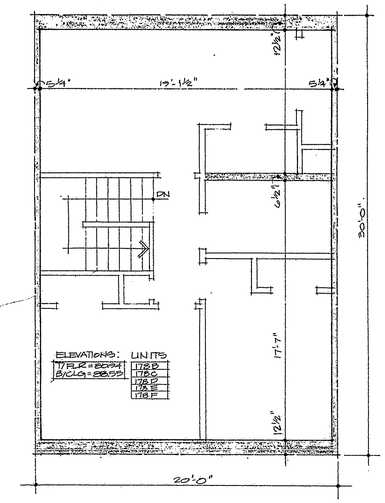

SECOND FLOOR PLAN

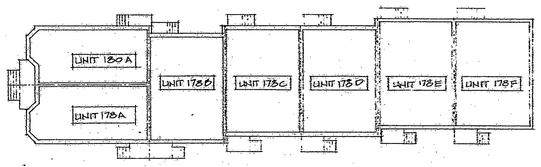

KEY PLAN

LEGEND	VERIFICATION:	EXHIBIT	CERTIFIED TO BE AN ACCURATE COPY OF PORTIONS OF THE APPROVED PLANS ON FILE WITH THE CITY OF HARTFORD BUILDING DEPARTMENT
UNIT BOUNDARY EXTERIOR SURFACE OF BUILDING LIMITED COMMON ELEMENT BOUNDARY CENTERLINE	STATE OF CONNECTICUT S.S. COUNTY OF HARTFORD DATE: PERSONALLY APPEARED ROBERT B. HURD, SIGNER OF THE FORGOING CERTIFICATE AND BEING DULY SWORN MADE SOLEMN OATH TO TRUTH OF THIS STATEMENT TO WHICH HIS NAME IS SUBSCRIBED. COMMISSIONER OF THE SUPERIOR COURT	SCHEMATIC FLOOR PLANS FOR DECLARATION OF CONDOMINIUM DATE: RECORDED: PAGE: HARTFORD LAND RECORDS	Robert B Hurd RA# 12346 ROBERT B HURD DATE: 12.27.83

REVISIONS

JOB No. H80-114C

SHEET 2 OF 2 SHEETS

architects

All contractors shall verify all existing conditions, materials, and dimensions before completing pricing, ordering, fabricating and/or assembling any/all parts of the work.

CASAS FLAMBORIAN - A CONDOMINIUM
FORT TRING HOUSING AND DEVELOPMENT CORP.
ROBERT B. HURD, A.I.A. ARCHITECT

EAS FILE COPY IRVINE CA

71

EPH 34

Floor Plan #2

0 INCHES 1 2 3 4