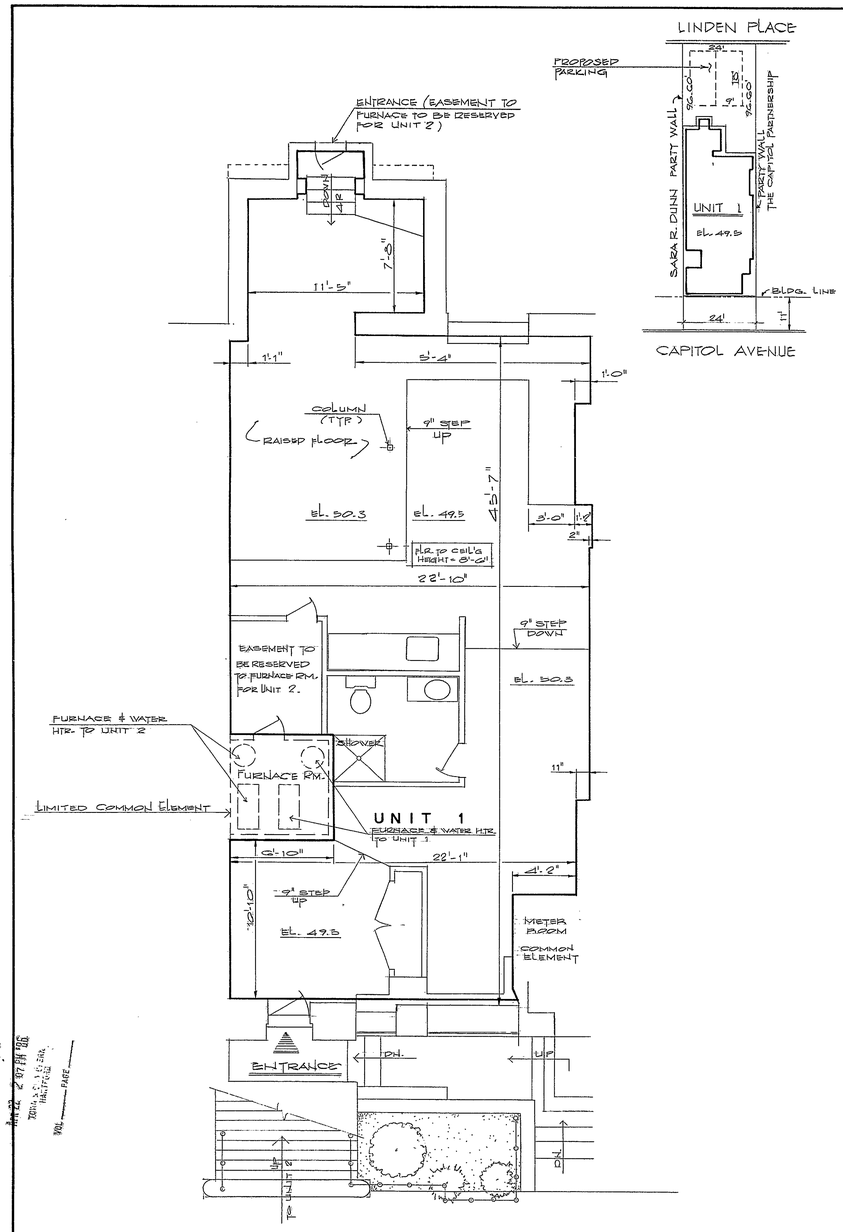

GROUND LEVEL
919.0 S.F

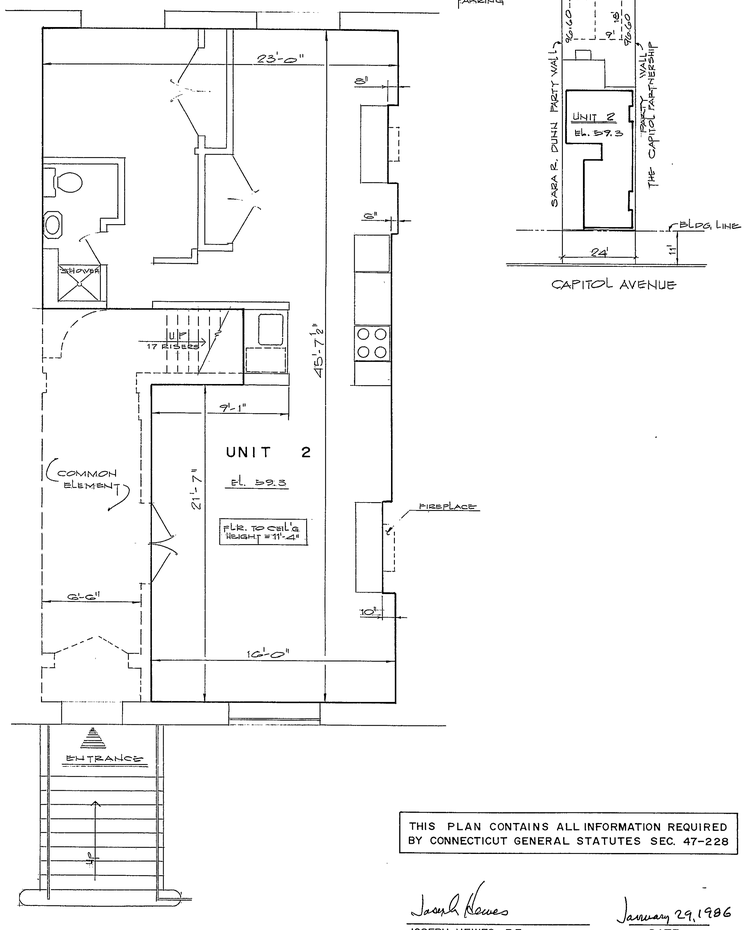

FIRST FLOOR
805.8 S.F

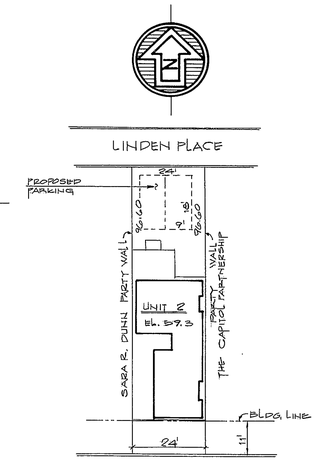

THIS PLAN CONTAINS ALL INFORMATION REQUIRED BY CONNECTICUT GENERAL STATUTES SEC. 47-228

Joseph Hewes — JOSEPH HEWES, P.E.

January 29, 1986 — DATE

STATE OF CONNECTICUT — JOSEPH HEWES — No. 11827 — REGISTERED PROFESSIONAL ENGINEER

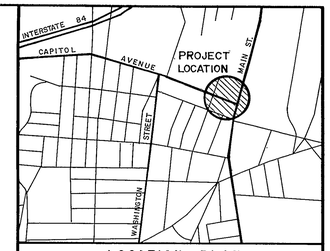

LOCATION PLAN

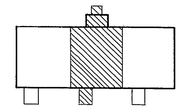

KEY PLAN

No.	Description	Date

REVISIONS

CAPITOL PLACE CONDOMINIUMS

54 CAPITOL AVENUE

HARTFORD, CONNECTICUT

GROUND LEVEL AND FIRST FLOOR-PLANS

Drawn: M. L. MAYO	Sheet No. 2
Checked: J. HEWES	
Scale: 1/4" = 1'-0"	
Date: 1-29-86 REV: 3-31-86	

Condo Plans Glass # 83

JOSEPH MERRITT & CO.

93 — 2 — 679.34