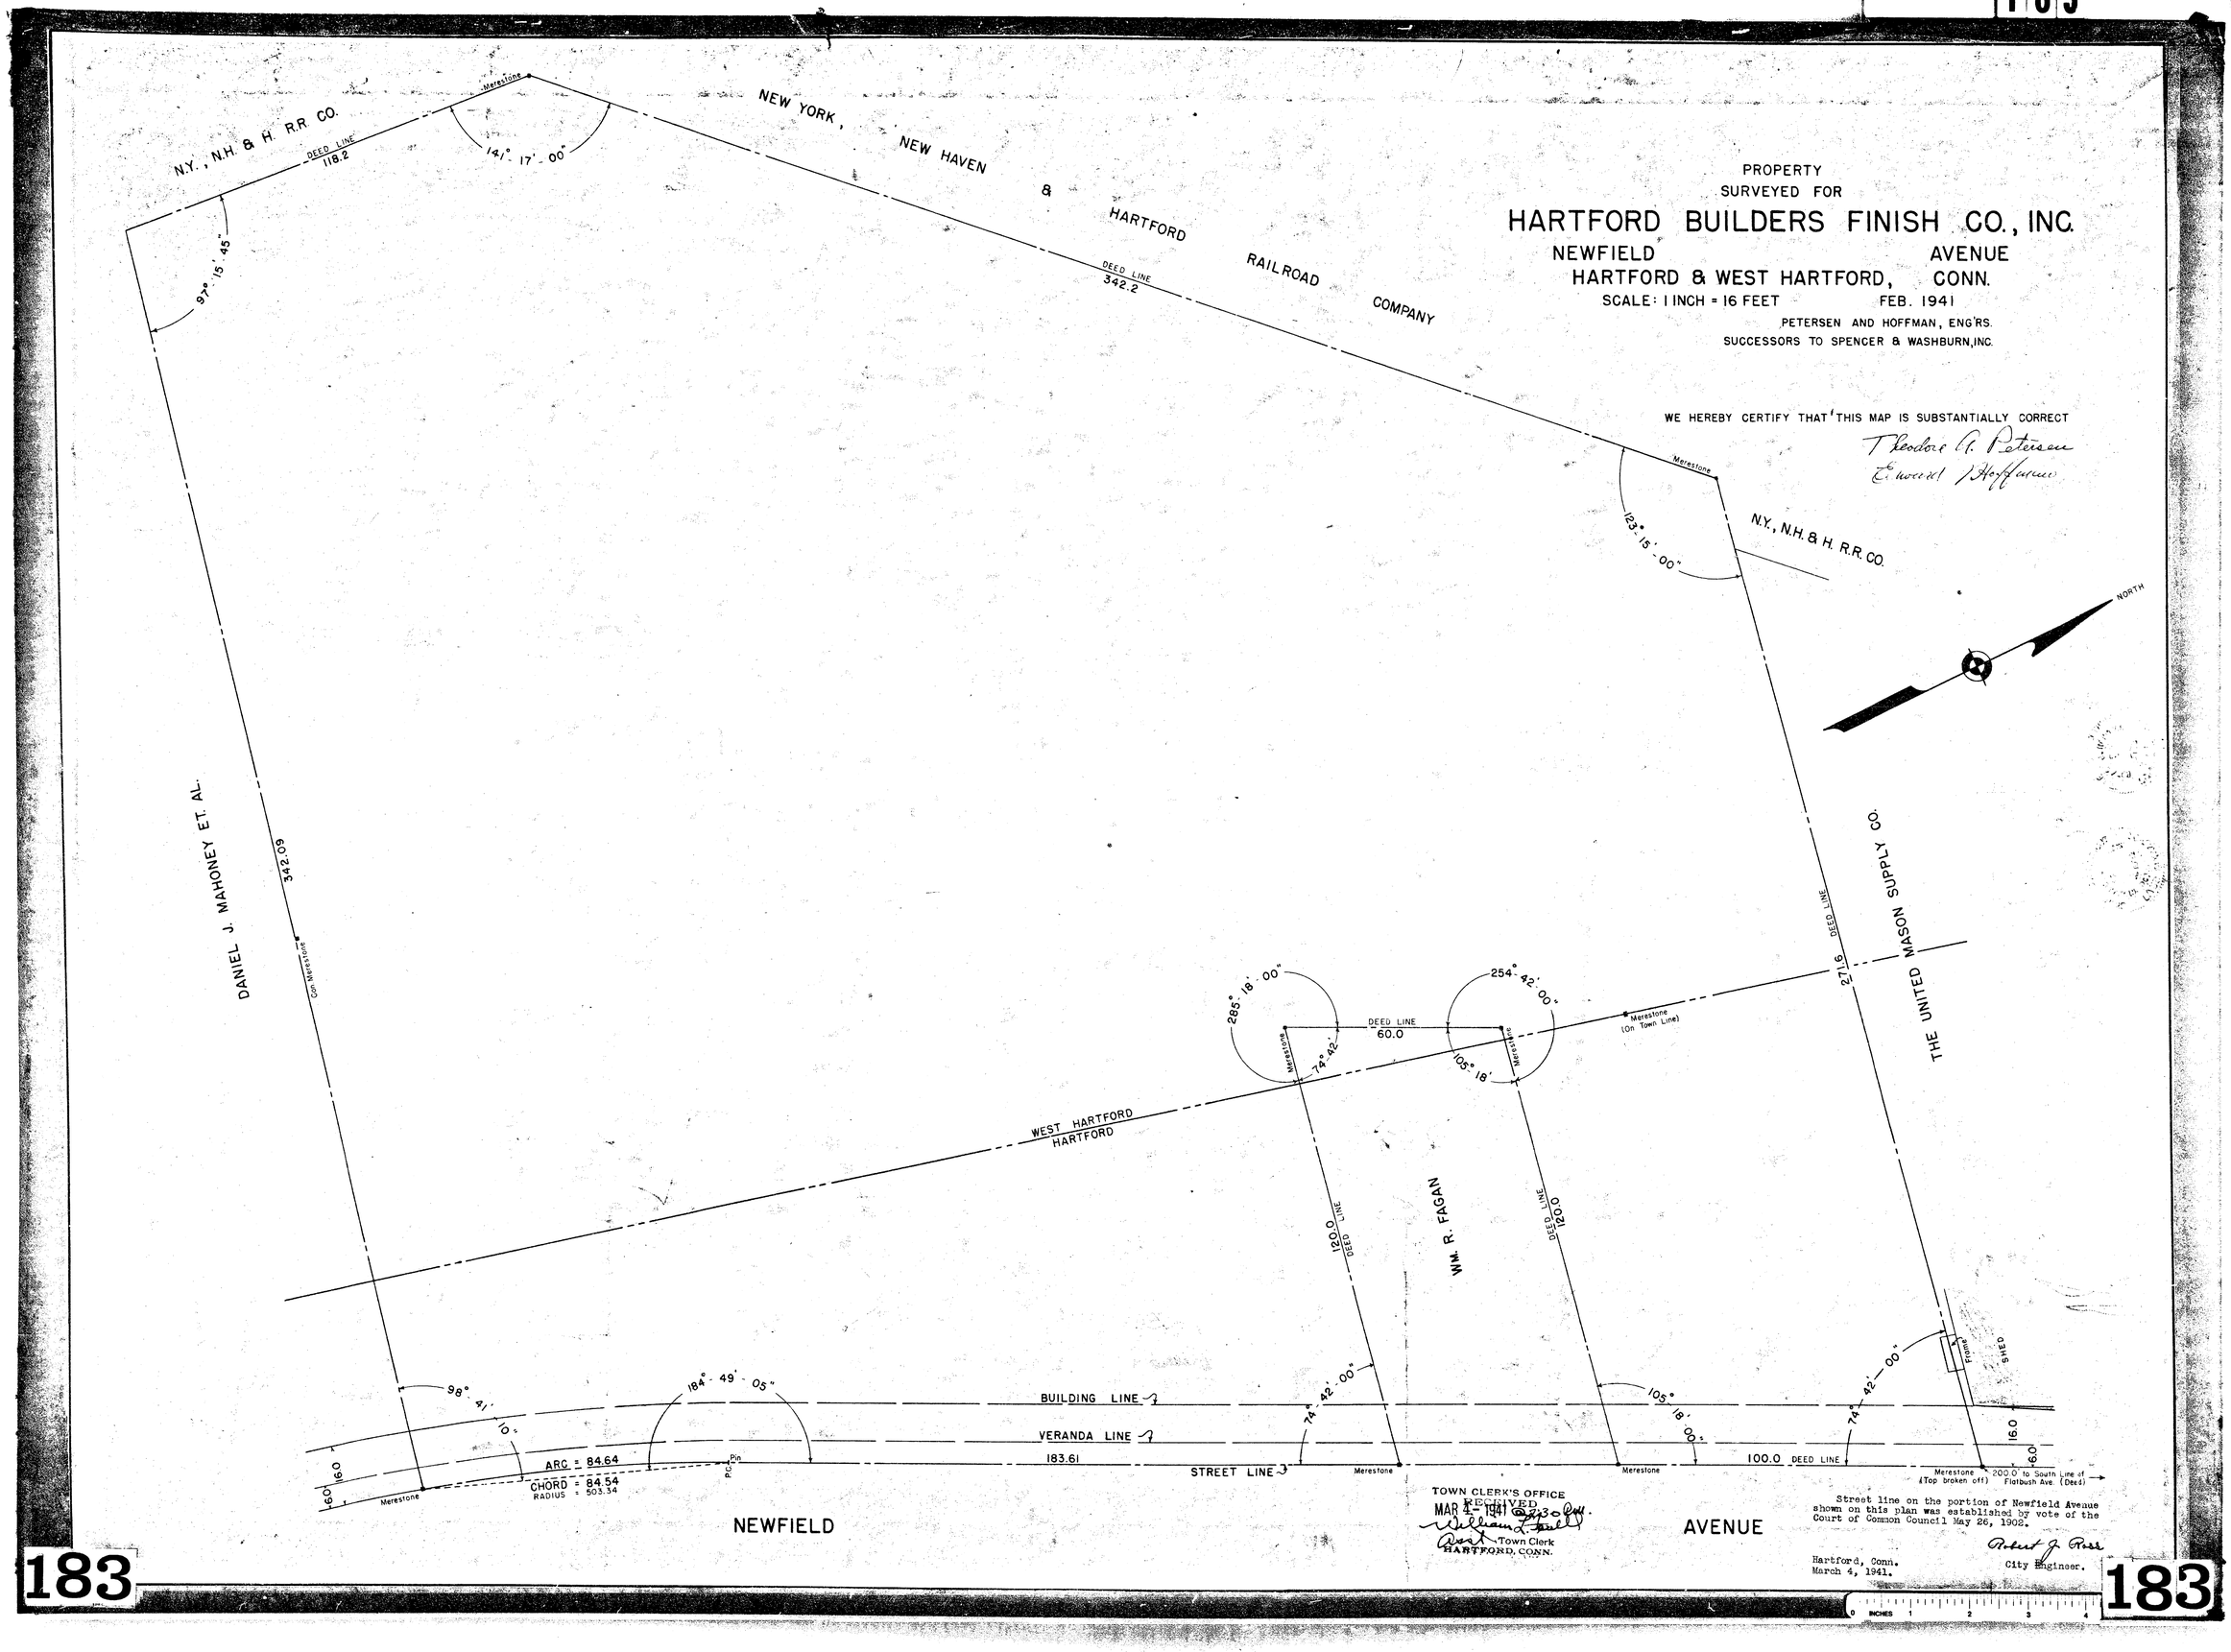
PROPERTY
SURVEYED FOR
HARTFORD BUILDERS FINISH CO., INC.
NEWFIELD AVENUE
HARTFORD & WEST HARTFORD, CONN.
SCALE: 1 INCH = 16 FEET FEB. 1941
PETERSEN AND HOFFMAN, ENG'RS.
SUCCESSORS TO SPENCER & WASHBURN, INC.
WE HEREBY CERTIFY THAT THIS MAP IS SUBSTANTIALLY CORRECT
Theodore A. Petersen
Edward Hoffman
NORTH
N.Y., N.H. & H. R.R. CO.
NEW YORK, NEW HAVEN & HARTFORD RAILROAD COMPANY
DEED LINE 118.2
141° 17' 00"
97° 15' 45"
DEED LINE 342.2
123° 15' 00"
N.Y., N.H. & H. R.R. CO.
DANIEL J. MAHONEY ET. AL.
342.09
Con. Merestone
THE UNITED MASON SUPPLY CO.
271.6 DEED LINE
285° 18' 00"
254° 42' 00"
DEED LINE 60.0
74° 42'
105° 18'
Merestone (On Town Line)
WEST HARTFORD
HARTFORD
120.0 DEED LINE
WM. R. FAGAN
DEED LINE 120.0
98° 41' 10"
184° 49' 05"
BUILDING LINE
VERANDA LINE
STREET LINE
ARC = 84.64
CHORD = 84.54
RADIUS = 503.34
183.61
74° 42' 00"
105° 18' 00"
100.0 DEED LINE
74° 42' 00"
16.0
6.0
Merestone
Pin
P.C.
Frame
SHED
Merestone (Top broken off)
200.0' to South Line of Flatbush Ave. (Deed)
NEWFIELD
AVENUE
TOWN CLERK'S OFFICE
RECEIVED
MAR 4 - 1941 @ 2:30 P.M.
William L. Ewell
Asst. Town Clerk
HARTFORD, CONN.
Street line on the portion of Newfield Avenue shown on this plan was established by vote of the Court of Common Council May 26, 1902.
Robert J. Ross
City Engineer.
Hartford, Conn.
March 4, 1941.
183
183