195-5

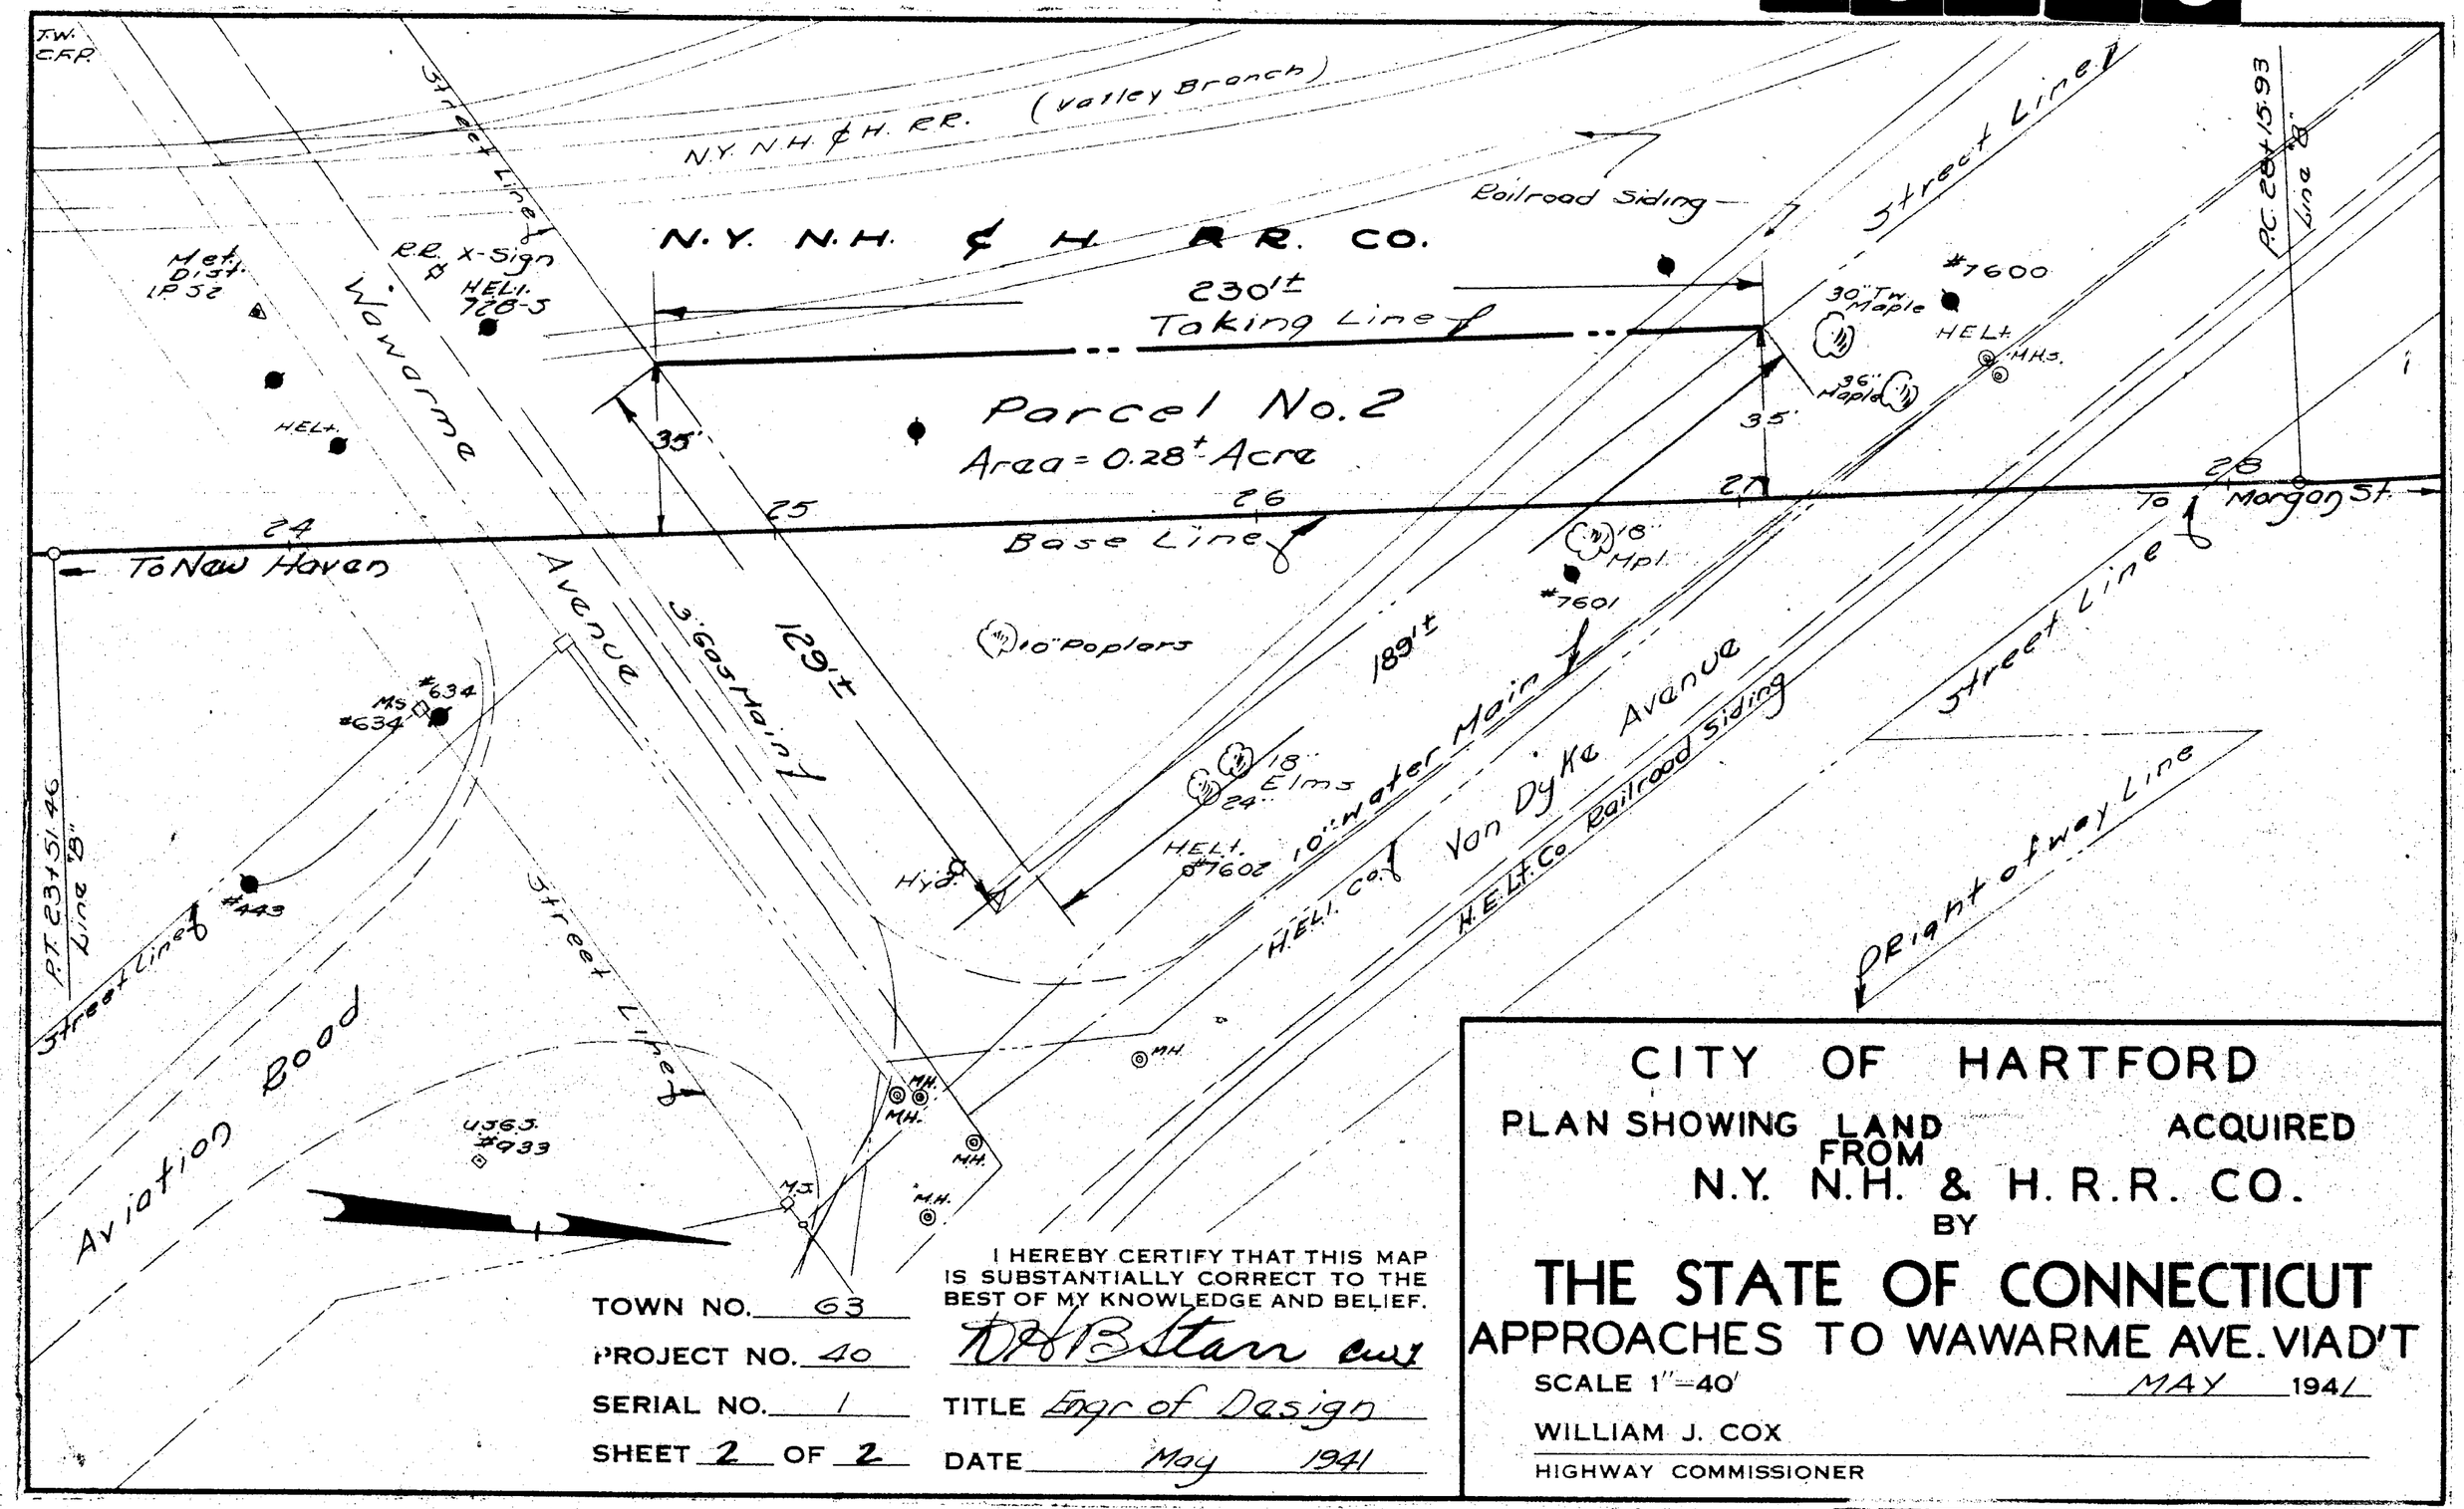

TOWN NO. 63

PROJECT NO. 40

SERIAL NO. 1

SHEET 2 OF 2

I HEREBY CERTIFY THAT THIS MAP IS SUBSTANTIALLY CORRECT TO THE BEST OF MY KNOWLEDGE AND BELIEF.

D.H.B. Starr

TITLE Engr of Design

DATE May 1941

CITY OF HARTFORD

PLAN SHOWING LAND ACQUIRED FROM

N.Y. N.H. & H. R.R. CO.

BY

THE STATE OF CONNECTICUT

APPROACHES TO WAWARME AVE. VIAD'T

SCALE 1" = 40'

MAY 1941

WILLIAM J. COX

HIGHWAY COMMISSIONER

1 2