325-2

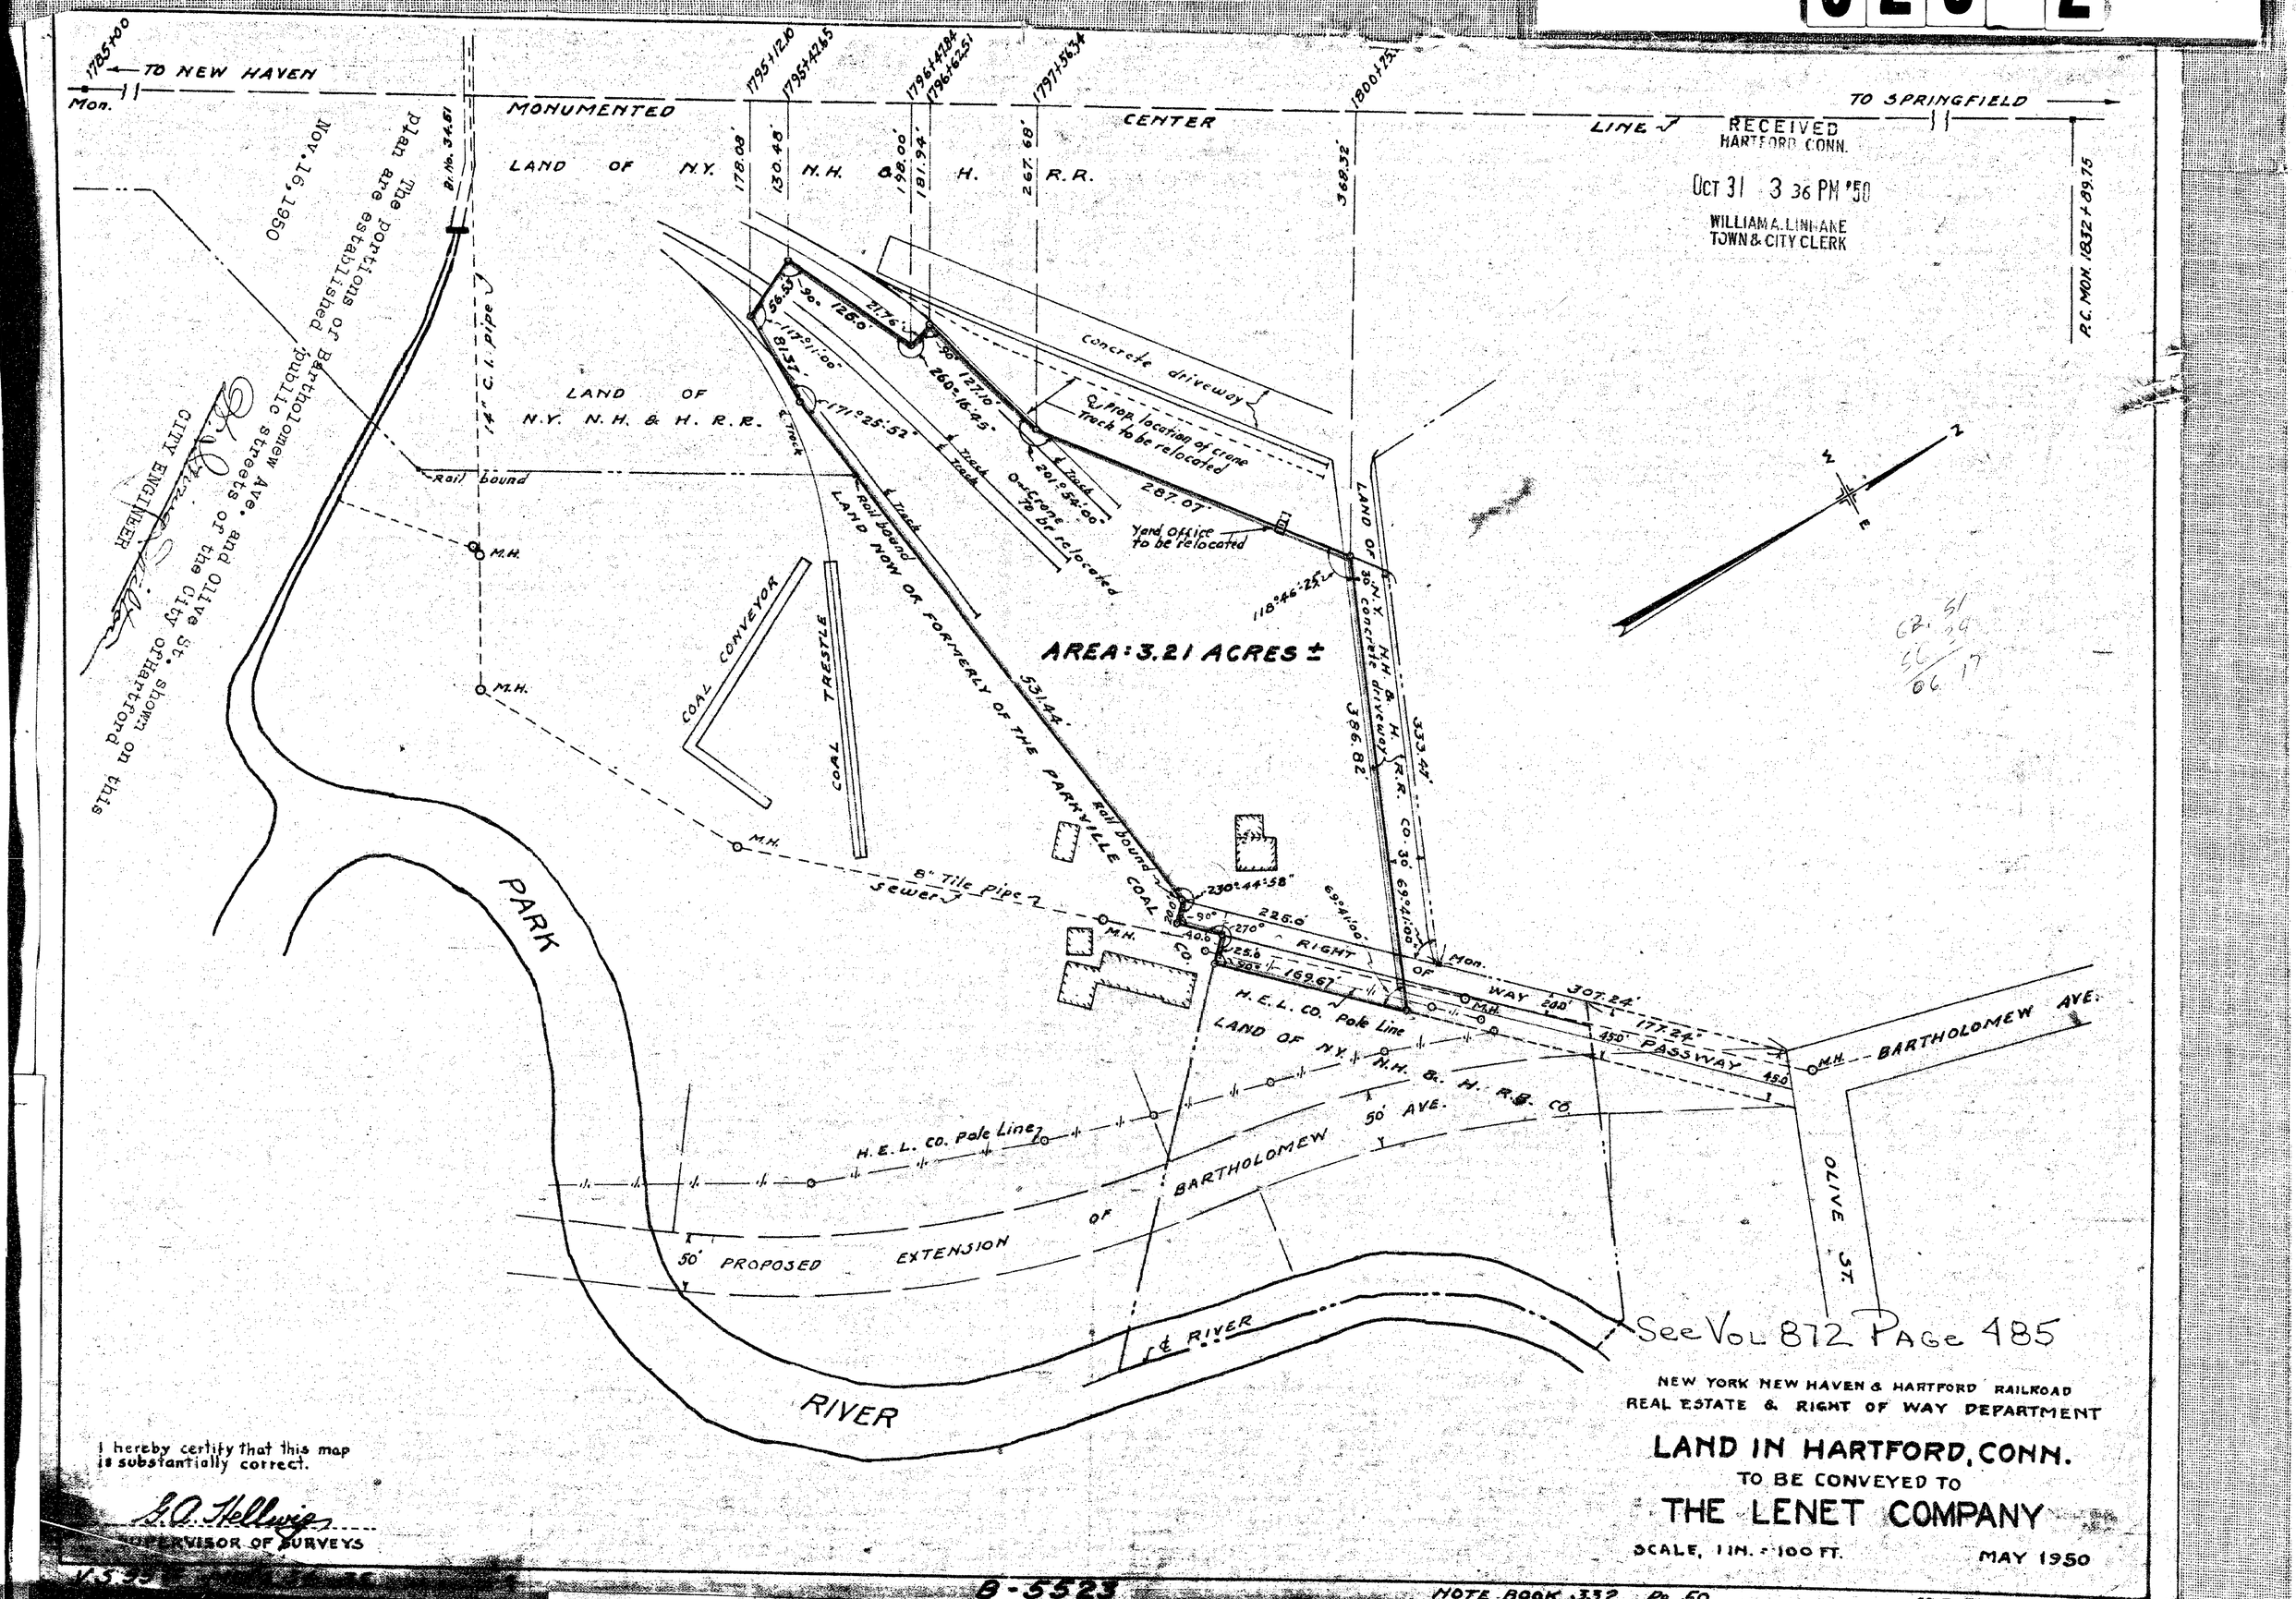
TO NEW HAVEN
TO SPRINGFIELD
MONUMENTED CENTER LINE
LAND OF N.Y. N.H. & H. R.R.
LAND OF N.Y. N.H. & H. R.R.
Concrete driveway
Prop. location of crane track to be relocated
Track
Overhead crane to be relocated
Yard office to be relocated
AREA: 3.21 ACRES ±
LAND NOW OR FORMERLY OF THE PARKVILLE COAL CO.
COAL CONVEYOR
TRESTLE
Rail bound
14" C.I. pipe
Rail bound
M.H.
8" Tile Pipe Sewer
RIGHT OF WAY
PASSWAY
H.E.L. Co. Pole Line
LAND OF N.Y. N.H. & H. R.R. CO.
BARTHOLOMEW AVE.
50' PROPOSED EXTENSION OF BARTHOLOMEW AVE.
OLIVE ST.
PARK RIVER
RIVER
Mon.
P.C. MON. 1832 + 89.75
RECEIVED
HARTFORD CONN.
OCT 31 3 36 PM '50
WILLIAM A. LINEHAN
TOWN & CITY CLERK
Nov. 16, 1950
Plan are established
The portions of Bartholomew Ave. and Olive St. shown on this
CITY ENGINEER
See Vol 872 Page 485
NEW YORK NEW HAVEN & HARTFORD RAILROAD
REAL ESTATE & RIGHT OF WAY DEPARTMENT
LAND IN HARTFORD, CONN.
TO BE CONVEYED TO
THE LENET COMPANY
SCALE, 1 IN. = 100 FT.
MAY 1950
I hereby certify that this map is substantially correct.
SUPERVISOR OF SURVEYS
B-5523
NOTE BOOK 332 Pg. 50
JOB FILE 11666