427

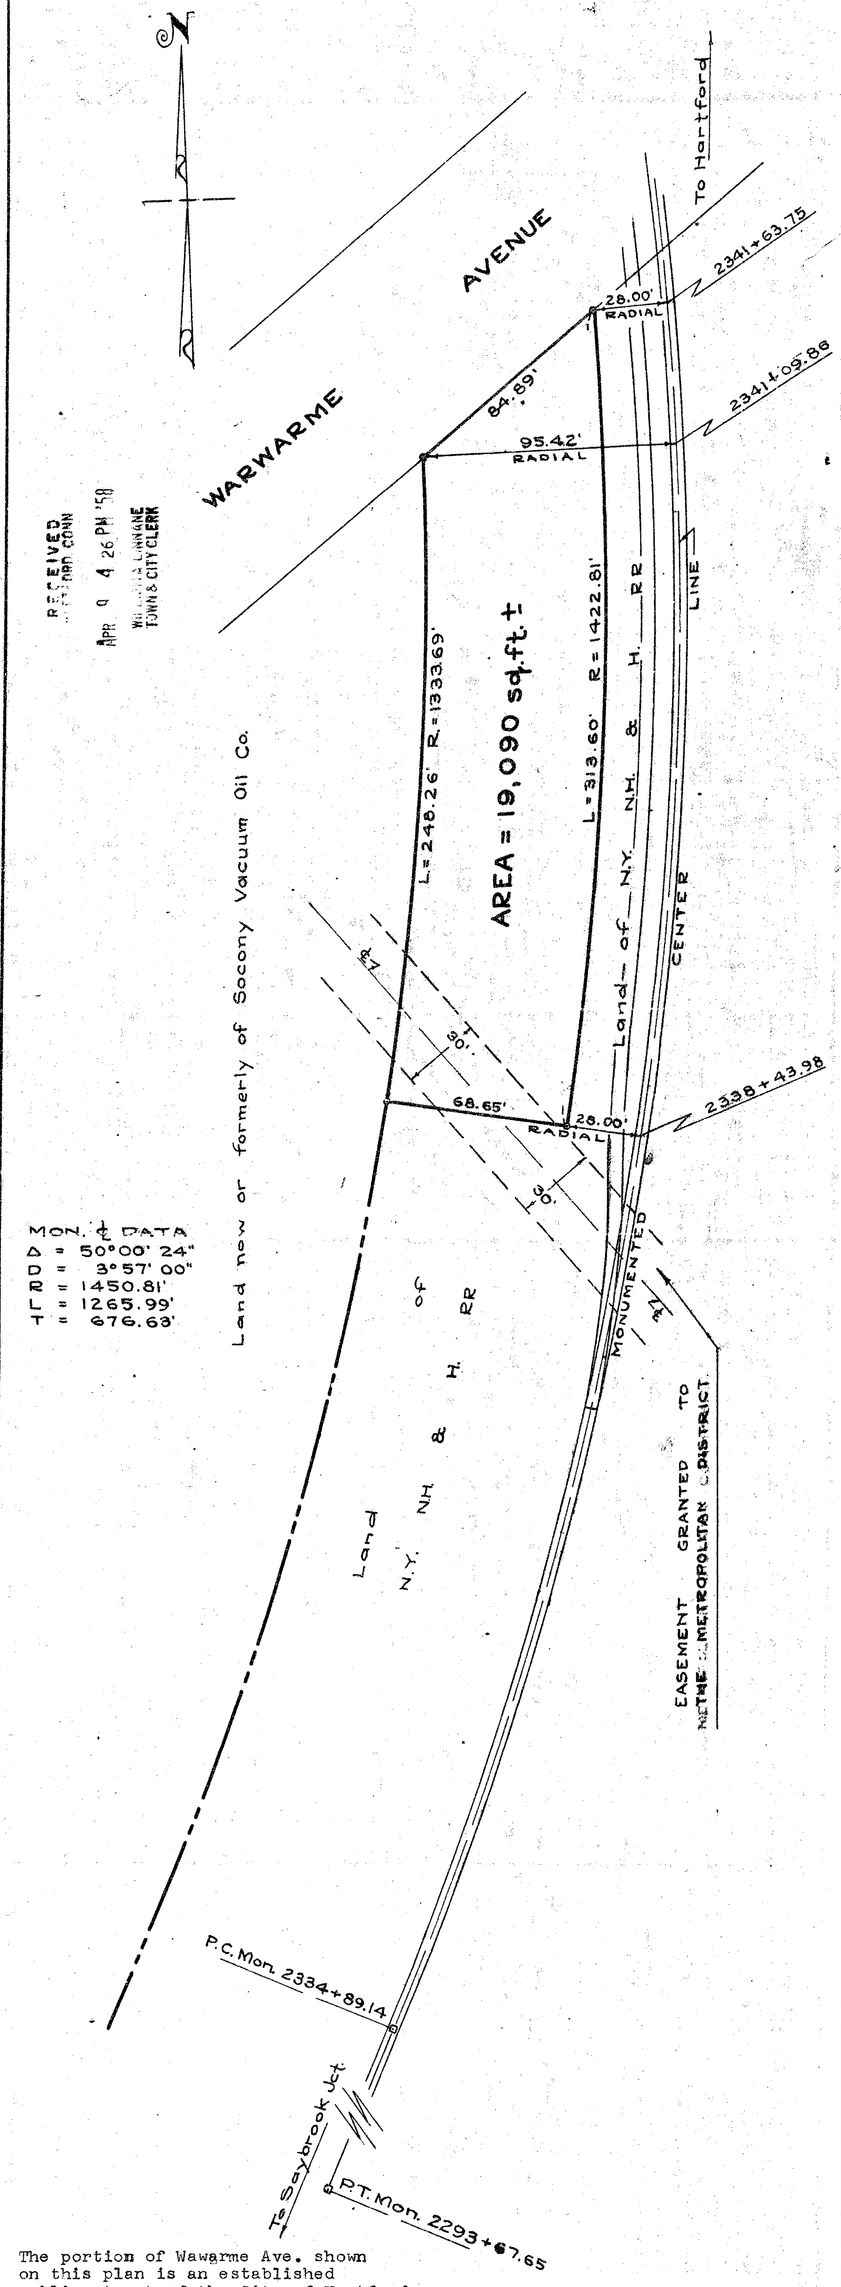

RECEIVED
HARTFORD, CONN
APR 9 4 26 PM '58
WILLIAM J. LONGANE
TOWN & CITY CLERK

The portion of Wawarme Ave. shown on this plan is an established public street of the City of Hartford

Apr. 10, 1958 Winfred W. Dellay
City of Hartford

I hereby certify that this map is substantially correct.

Supervisor of Surveys
of The N.Y. N.H. & H. RR Co.

NEW YORK, NEW HAVEN & HARTFORD RAILROAD
OFFICE OF ENGINEER - REAL ESTATE

LAND IN HARTFORD, CONN.

TO BE CONVEYED TO

BENJAMIN APTER

SCALE: 1" = 40'

FEB. 1958

V 55 62 Map 45 B-6320 Eng. File 13391 N.B. 347 Pg 39