435

The portions of Commerce St., State St., Ferry St. and Connecticut Blvd. shown on this plan are established public streets of the City of Hartford.

Feb. 13, 1958

Peter F. Barrows
ASS'T CITY ENGINEER

RECEIVED
HARTFORD, CONN.
FEB 13 9 05 AM '58
WILLIAM A. LINNANE
TOWN & CITY CLERK

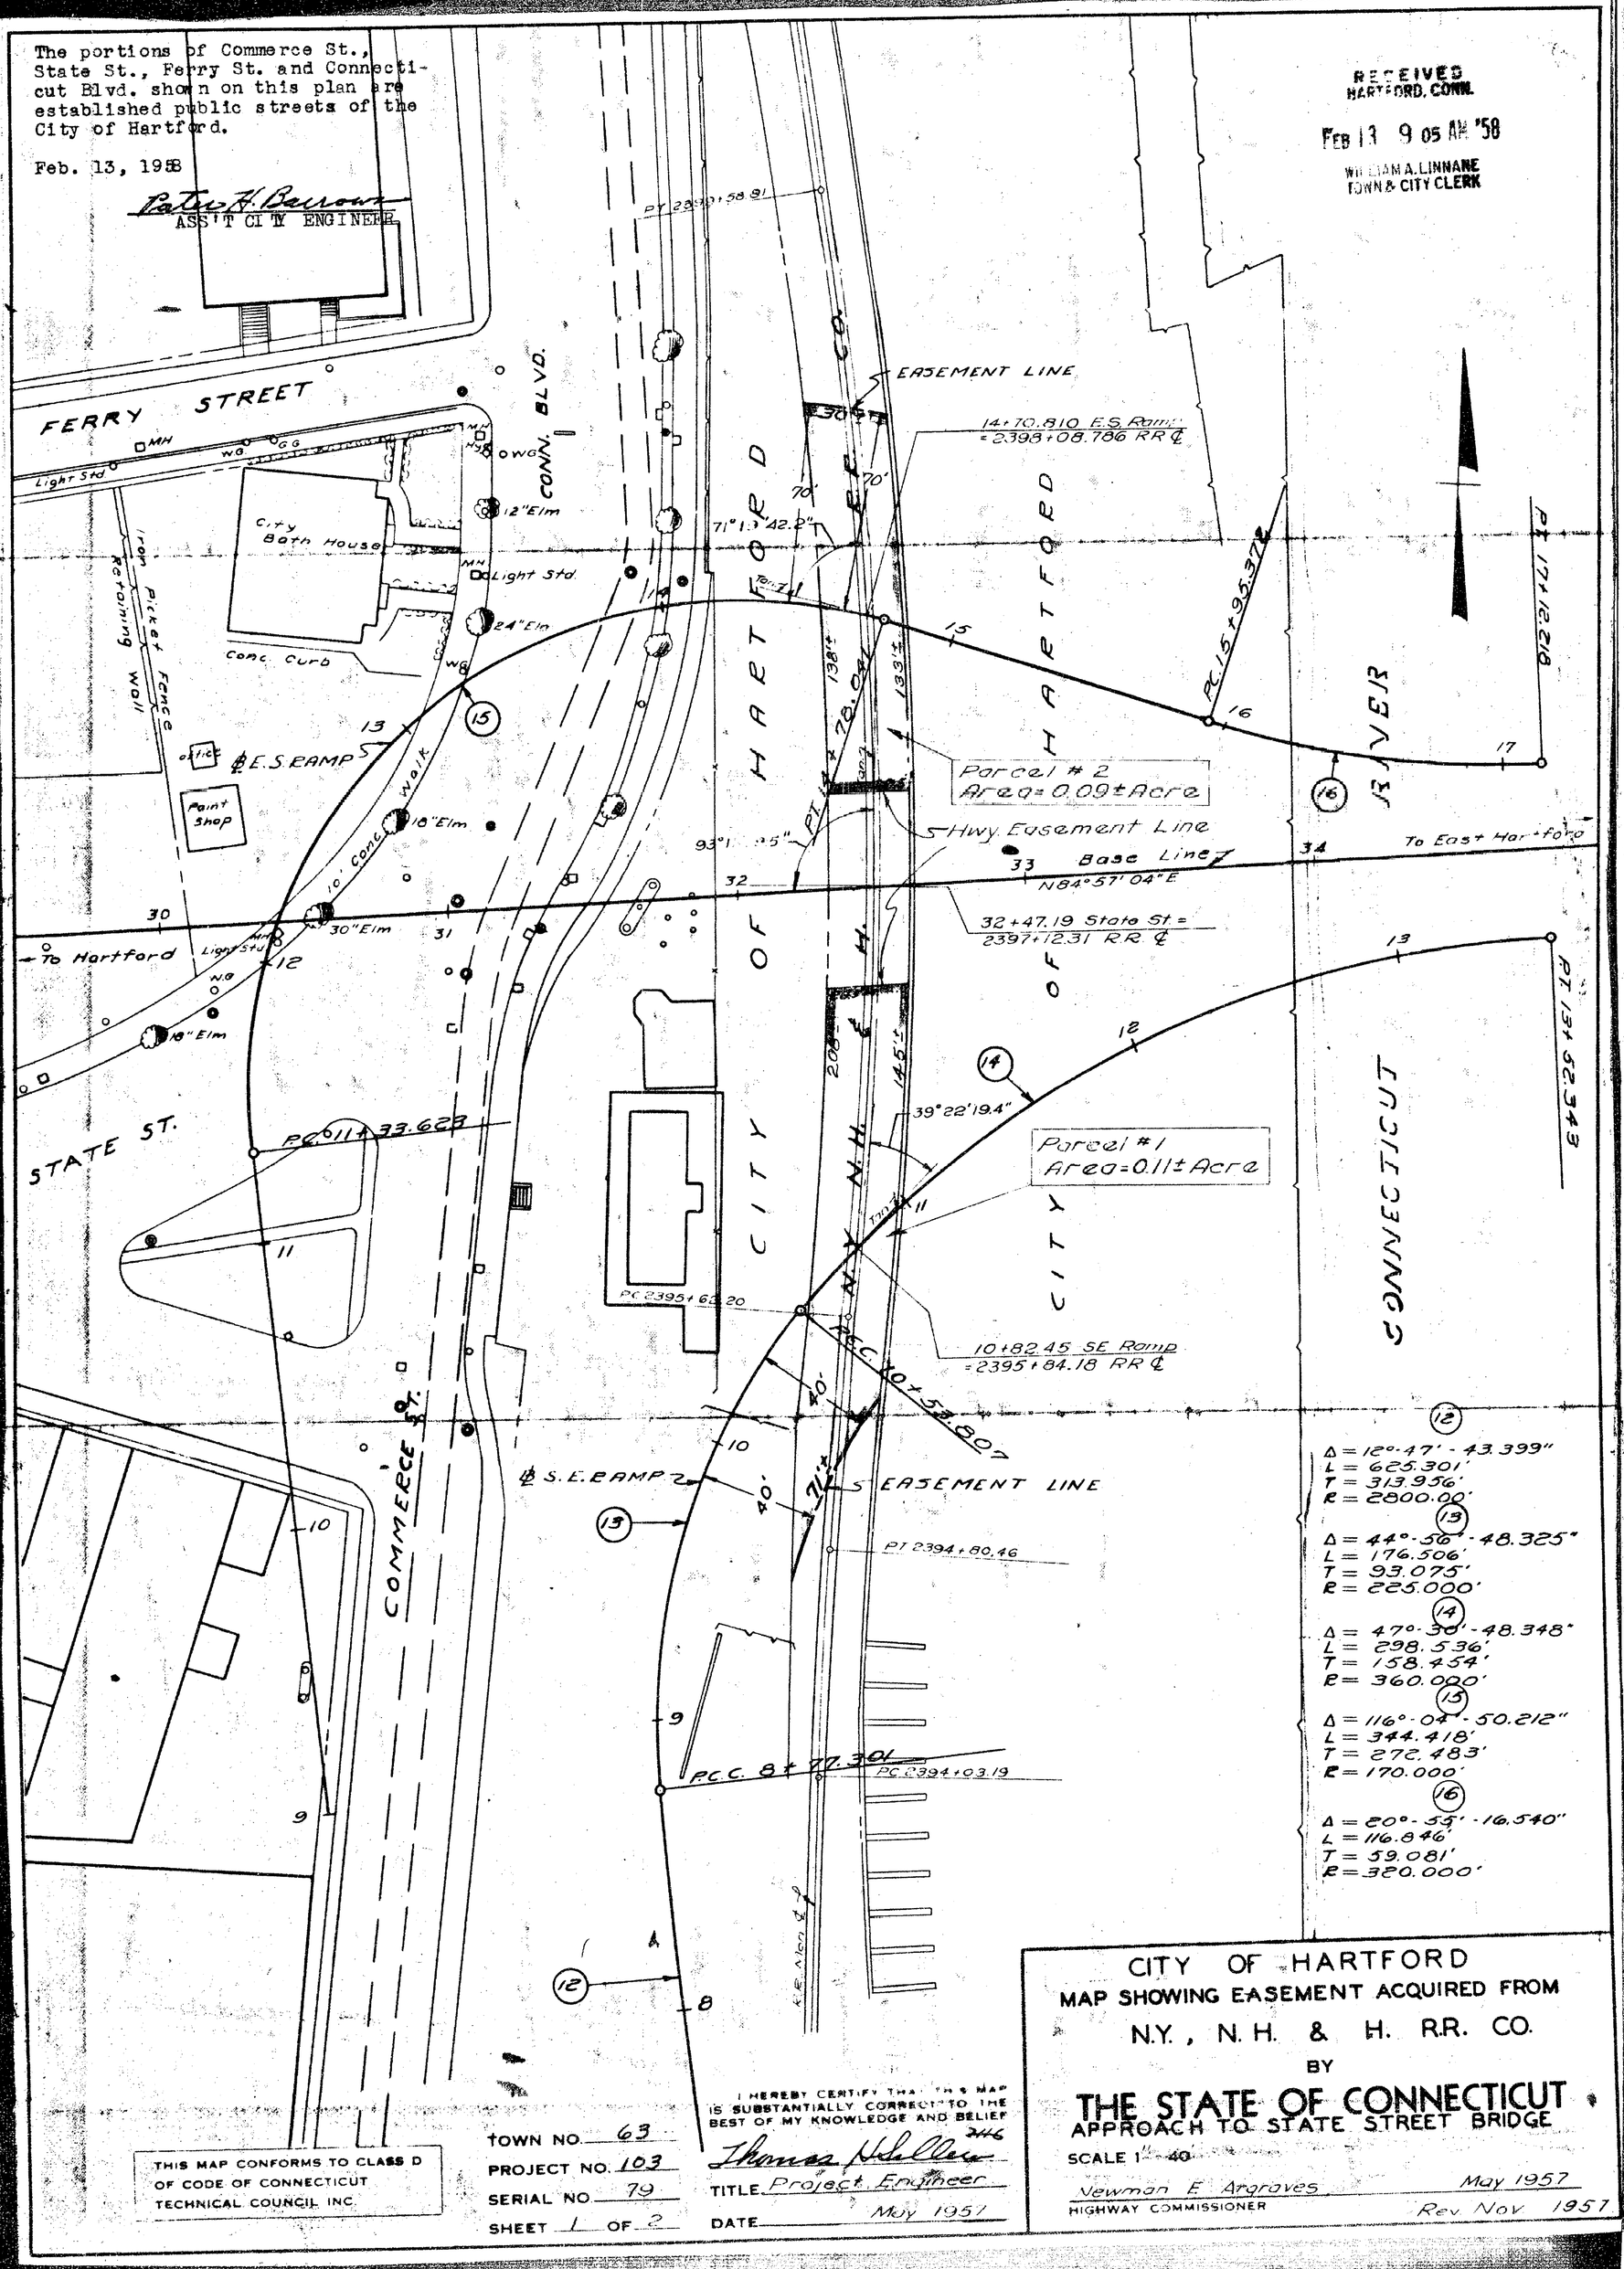

THIS MAP CONFORMS TO CLASS D OF CODE OF CONNECTICUT TECHNICAL COUNCIL INC.

TOWN NO. 63
PROJECT NO. 103
SERIAL NO. 79
SHEET 1 OF 2

I HEREBY CERTIFY THAT THIS MAP IS SUBSTANTIALLY CORRECT TO THE BEST OF MY KNOWLEDGE AND BELIEF
2446
Thomas H. Allen
TITLE Project Engineer
DATE May 1957

CITY OF HARTFORD
MAP SHOWING EASEMENT ACQUIRED FROM
N.Y., N.H. & H. R.R. CO.
BY
THE STATE OF CONNECTICUT
APPROACH TO STATE STREET BRIDGE
SCALE 1" = 40'
Newman E. Argraves
HIGHWAY COMMISSIONER
May 1957
Rev. Nov. 1957