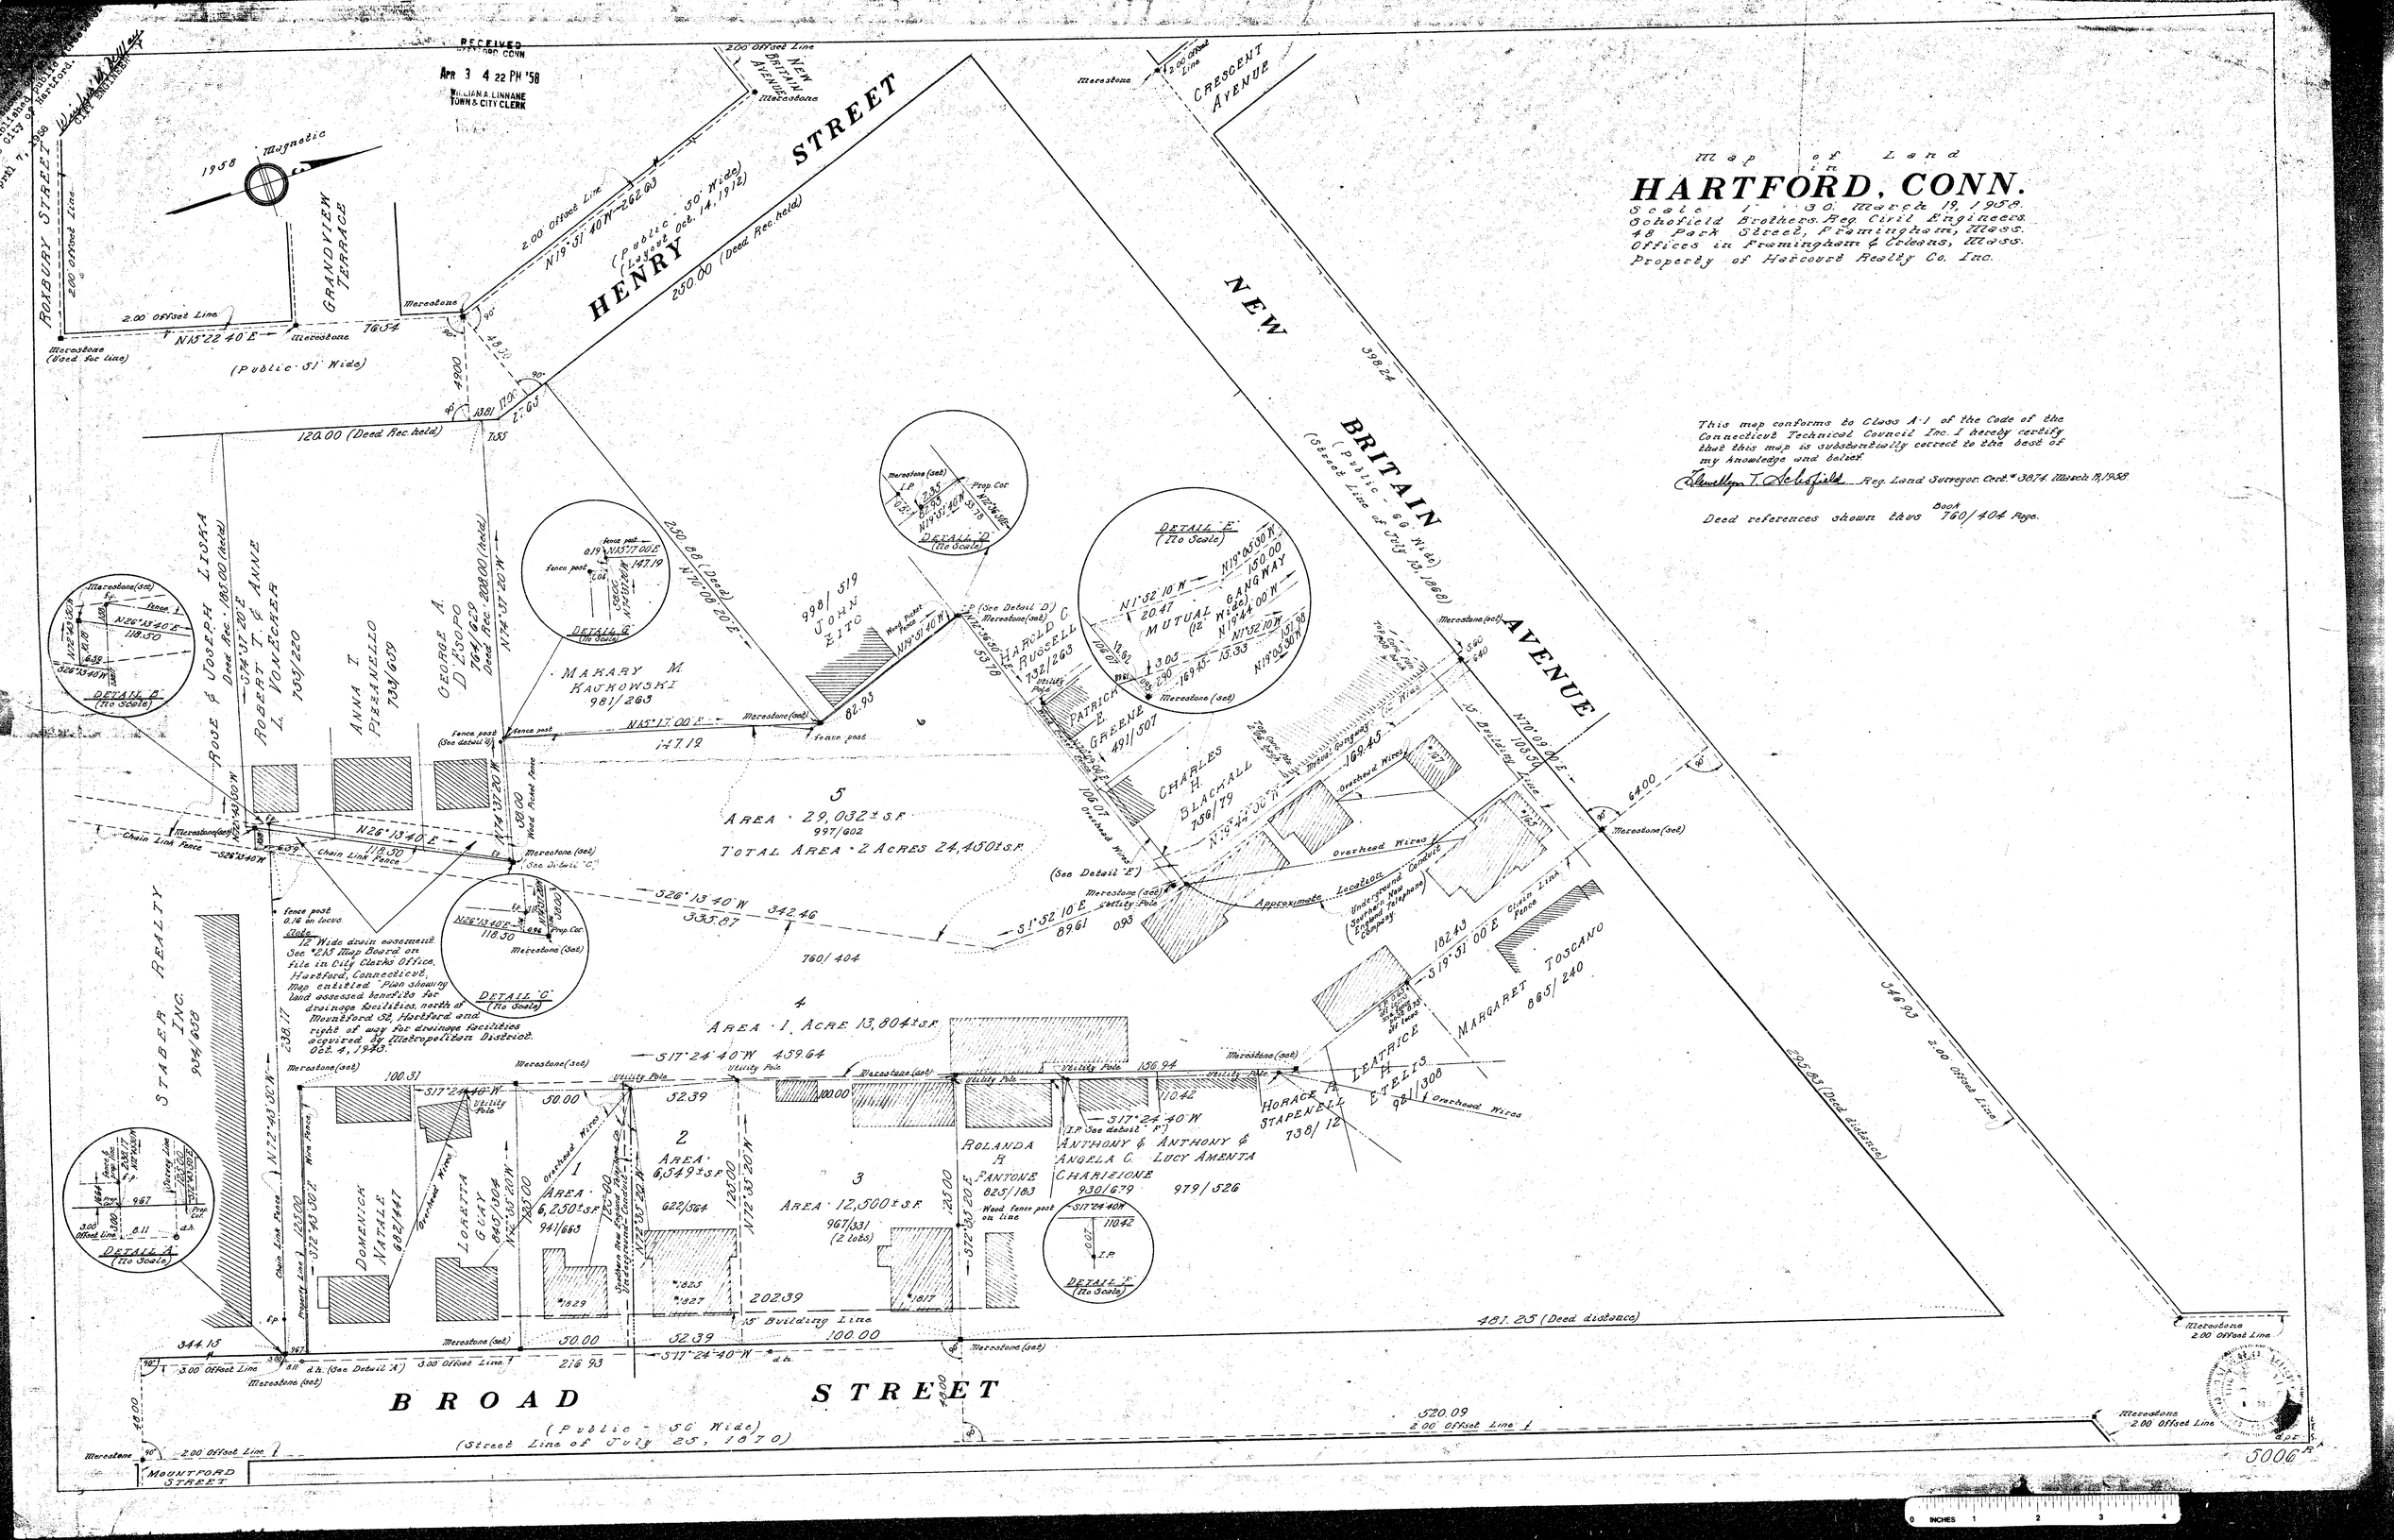
Map of Land in
HARTFORD, CONN.
Scale 1" = 30' March 19, 1958.
Schofield Brothers, Reg. Civil Engineers.
48 Park Street, Framingham, Mass.
Offices in Framingham & Cohasset, Mass.
Property of Harcourt Realty Co. Inc.
This map conforms to Class A-1 of the Code of the Connecticut Technical Council Inc. I hereby certify that this map is substantially correct to the best of my knowledge and belief.
Reg. Land Surveyor Cert.# 3074 March 19, 1958
Deed references shown thus Book 760/404 Page.
RECEIVED
HARTFORD CONN
APR 3 4 22 PM '58
WILLIAM A. LINNANE
TOWN & CITY CLERK
Established public way by the City of Hartford April 7, 1958
City Engineer
ROXBURY STREET
GRANDVIEW TERRACE
HENRY STREET
NEW BRITAIN AVENUE
CRESCENT AVENUE
BROAD STREET
MOUNTFORD STREET
1958 Magnetic
(Public - 50' Wide) (Layout Oct. 14, 1912)
(Public - 51' Wide)
(Public - 66' Wide) (Street Line of July 13, 1868)
(Public - 50' Wide) (Street Line of July 25, 1870)
120.00 (Deed Rec. held)
250.00 (Deed Rec. held)
398.24
481.25 (Deed distance)
520.09
5006
ROSE & JOSEPH LISKA Deed Rec. 185/00 (held)
ROBERT T. & ANNE L. VONSERA 705/220
ANNA T. PIZZANELLO 735/609
GEORGE A. & D'LSOPO 764/629 Deed Rec. 208/00 (held)
MAKARY M. KAUKOWSKI 981/263
JOHN ZITO 998/519
HAROLD C. RUSSELL 732/263
PATRICK E. GREENE 491/507
CHARLES H. BLACKALL 756/79
MUTUAL GANGWAY (12' Wide)
MARGARET TOSCANO 885/240
LEATRICE H. ETELIS 921/308
HORACE R. STAPENELL 738/12
ANTHONY & ANGELA C. CHARIZIONE 930/679
ANTHONY & LUCY AMENTA 979/526
ROLANDA R. PANTONE 825/183
DOMENICK NATALE 882/441
LORETTA GRAY 845/304
STABER REALTY INC. 904/608
AREA 29,032± S.F. 997/602
TOTAL AREA 2 ACRES 24,450± S.F.
AREA 1 ACRE 13,804± S.F.
AREA 6,250± S.F. 941/663
AREA 6,549± S.F. 622/564
AREA 12,500± S.F. 967/331 (2 lots)
DETAIL A (No Scale)
DETAIL B (No Scale)
DETAIL C (No Scale)
DETAIL D (No Scale)
DETAIL E (No Scale)
DETAIL F (No Scale)
DETAIL G (No Scale)
Note: 12' Wide drain easement. See #213 Map Board on file in City Clerks Office, Hartford, Connecticut, Map entitled "Plan showing land assessed benefits for drainage facilities, north of Mountford St. Hartford and right of way for drainage facilities acquired by Metropolitan District Oct. 4, 1940."
Approximate Location Underground Conduit Owned by New England Telephone Company
Chain Link Fence
Overhead Wires
Wire Fence
Wood Picket Fence
Utility Pole
Fence post
Meresto ne (set)
Meresto ne (Used for line)
Prop. Cor.
Property Line
5' Building Line
2.00 Offset Line
3.00 Offset Line
Chain Link Fence
Meresto ne
Mountford Street