441-1

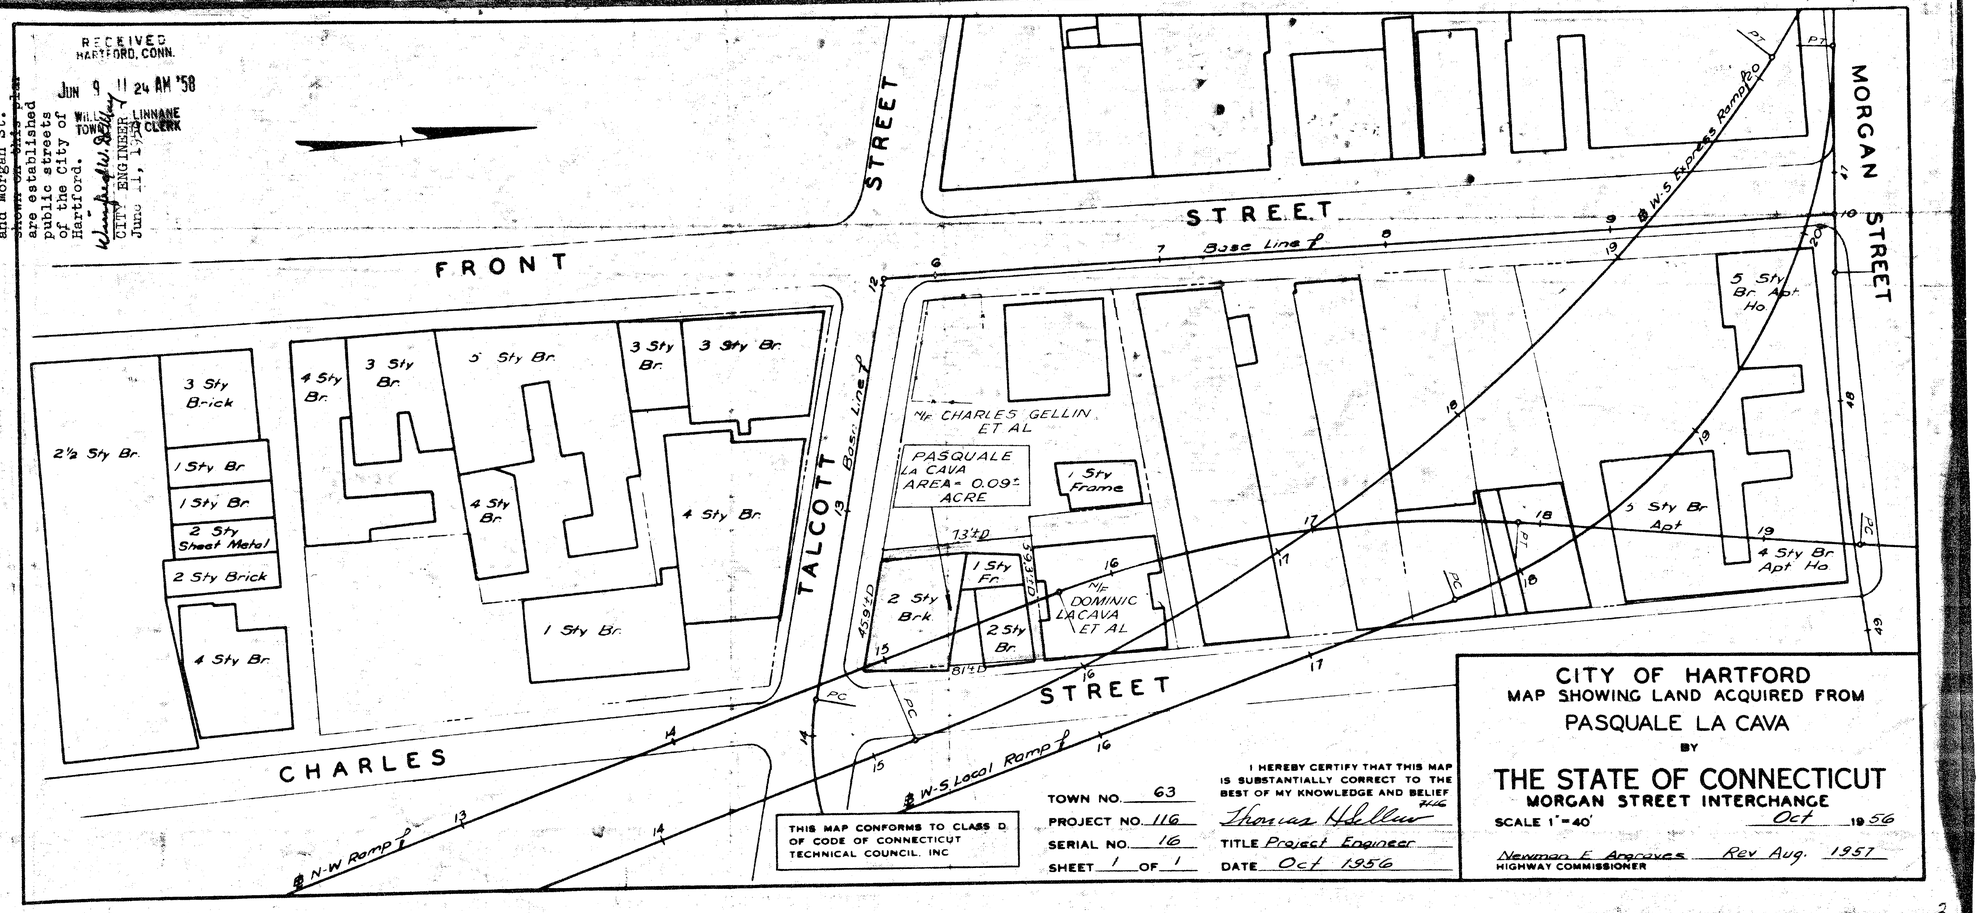
RECEIVED
HARTFORD, CONN.
JUN 9 11 24 AM '58
WM. J. LINNANE
TOWN ENGINEER
CITY CLERK
June 11, 1958
The portions of Charles St., Front St., Talcott St., and Morgan St. shown on this plan are established public streets of the City of Hartford.
FRONT STREET
MORGAN STREET
TALCOTT STREET
CHARLES STREET
Base Line
W.S Express Ramp
N-W Ramp
W-S Local Ramp
3 Sty Brick
2½ Sty Br.
1 Sty Br
1 Sty Br
2 Sty Sheet Metal
2 Sty Brick
4 Sty Br.
4 Sty Br.
3 Sty Br.
5 Sty Br.
3 Sty Br.
3 Sty Br.
4 Sty Br.
4 Sty Br.
1 Sty Br.
Mr CHARLES GELLIN ET AL
PASQUALE LA CAVA AREA = 0.09± ACRE
1 Sty Frame
1 Sty Fr.
2 Sty Brk.
2 Sty Br.
Mr DOMINIC LA CAVA ET AL
5 Sty Br. Apt Ho
5 Sty Br Apt
4 Sty Br Apt Ho
THIS MAP CONFORMS TO CLASS D OF CODE OF CONNECTICUT TECHNICAL COUNCIL, INC
TOWN NO. 63
PROJECT NO. 116
SERIAL NO. 16
SHEET 1 OF 1
I HEREBY CERTIFY THAT THIS MAP IS SUBSTANTIALLY CORRECT TO THE BEST OF MY KNOWLEDGE AND BELIEF
Thomas H Sellar
TITLE Project Engineer
DATE Oct 1956
CITY OF HARTFORD
MAP SHOWING LAND ACQUIRED FROM
PASQUALE LA CAVA
BY
THE STATE OF CONNECTICUT
MORGAN STREET INTERCHANGE
SCALE 1" = 40'
Oct 1956
Newman E. Argraves
HIGHWAY COMMISSIONER
Rev. Aug. 1957