441-2

FORM NO ENG. 4 ED 6-54

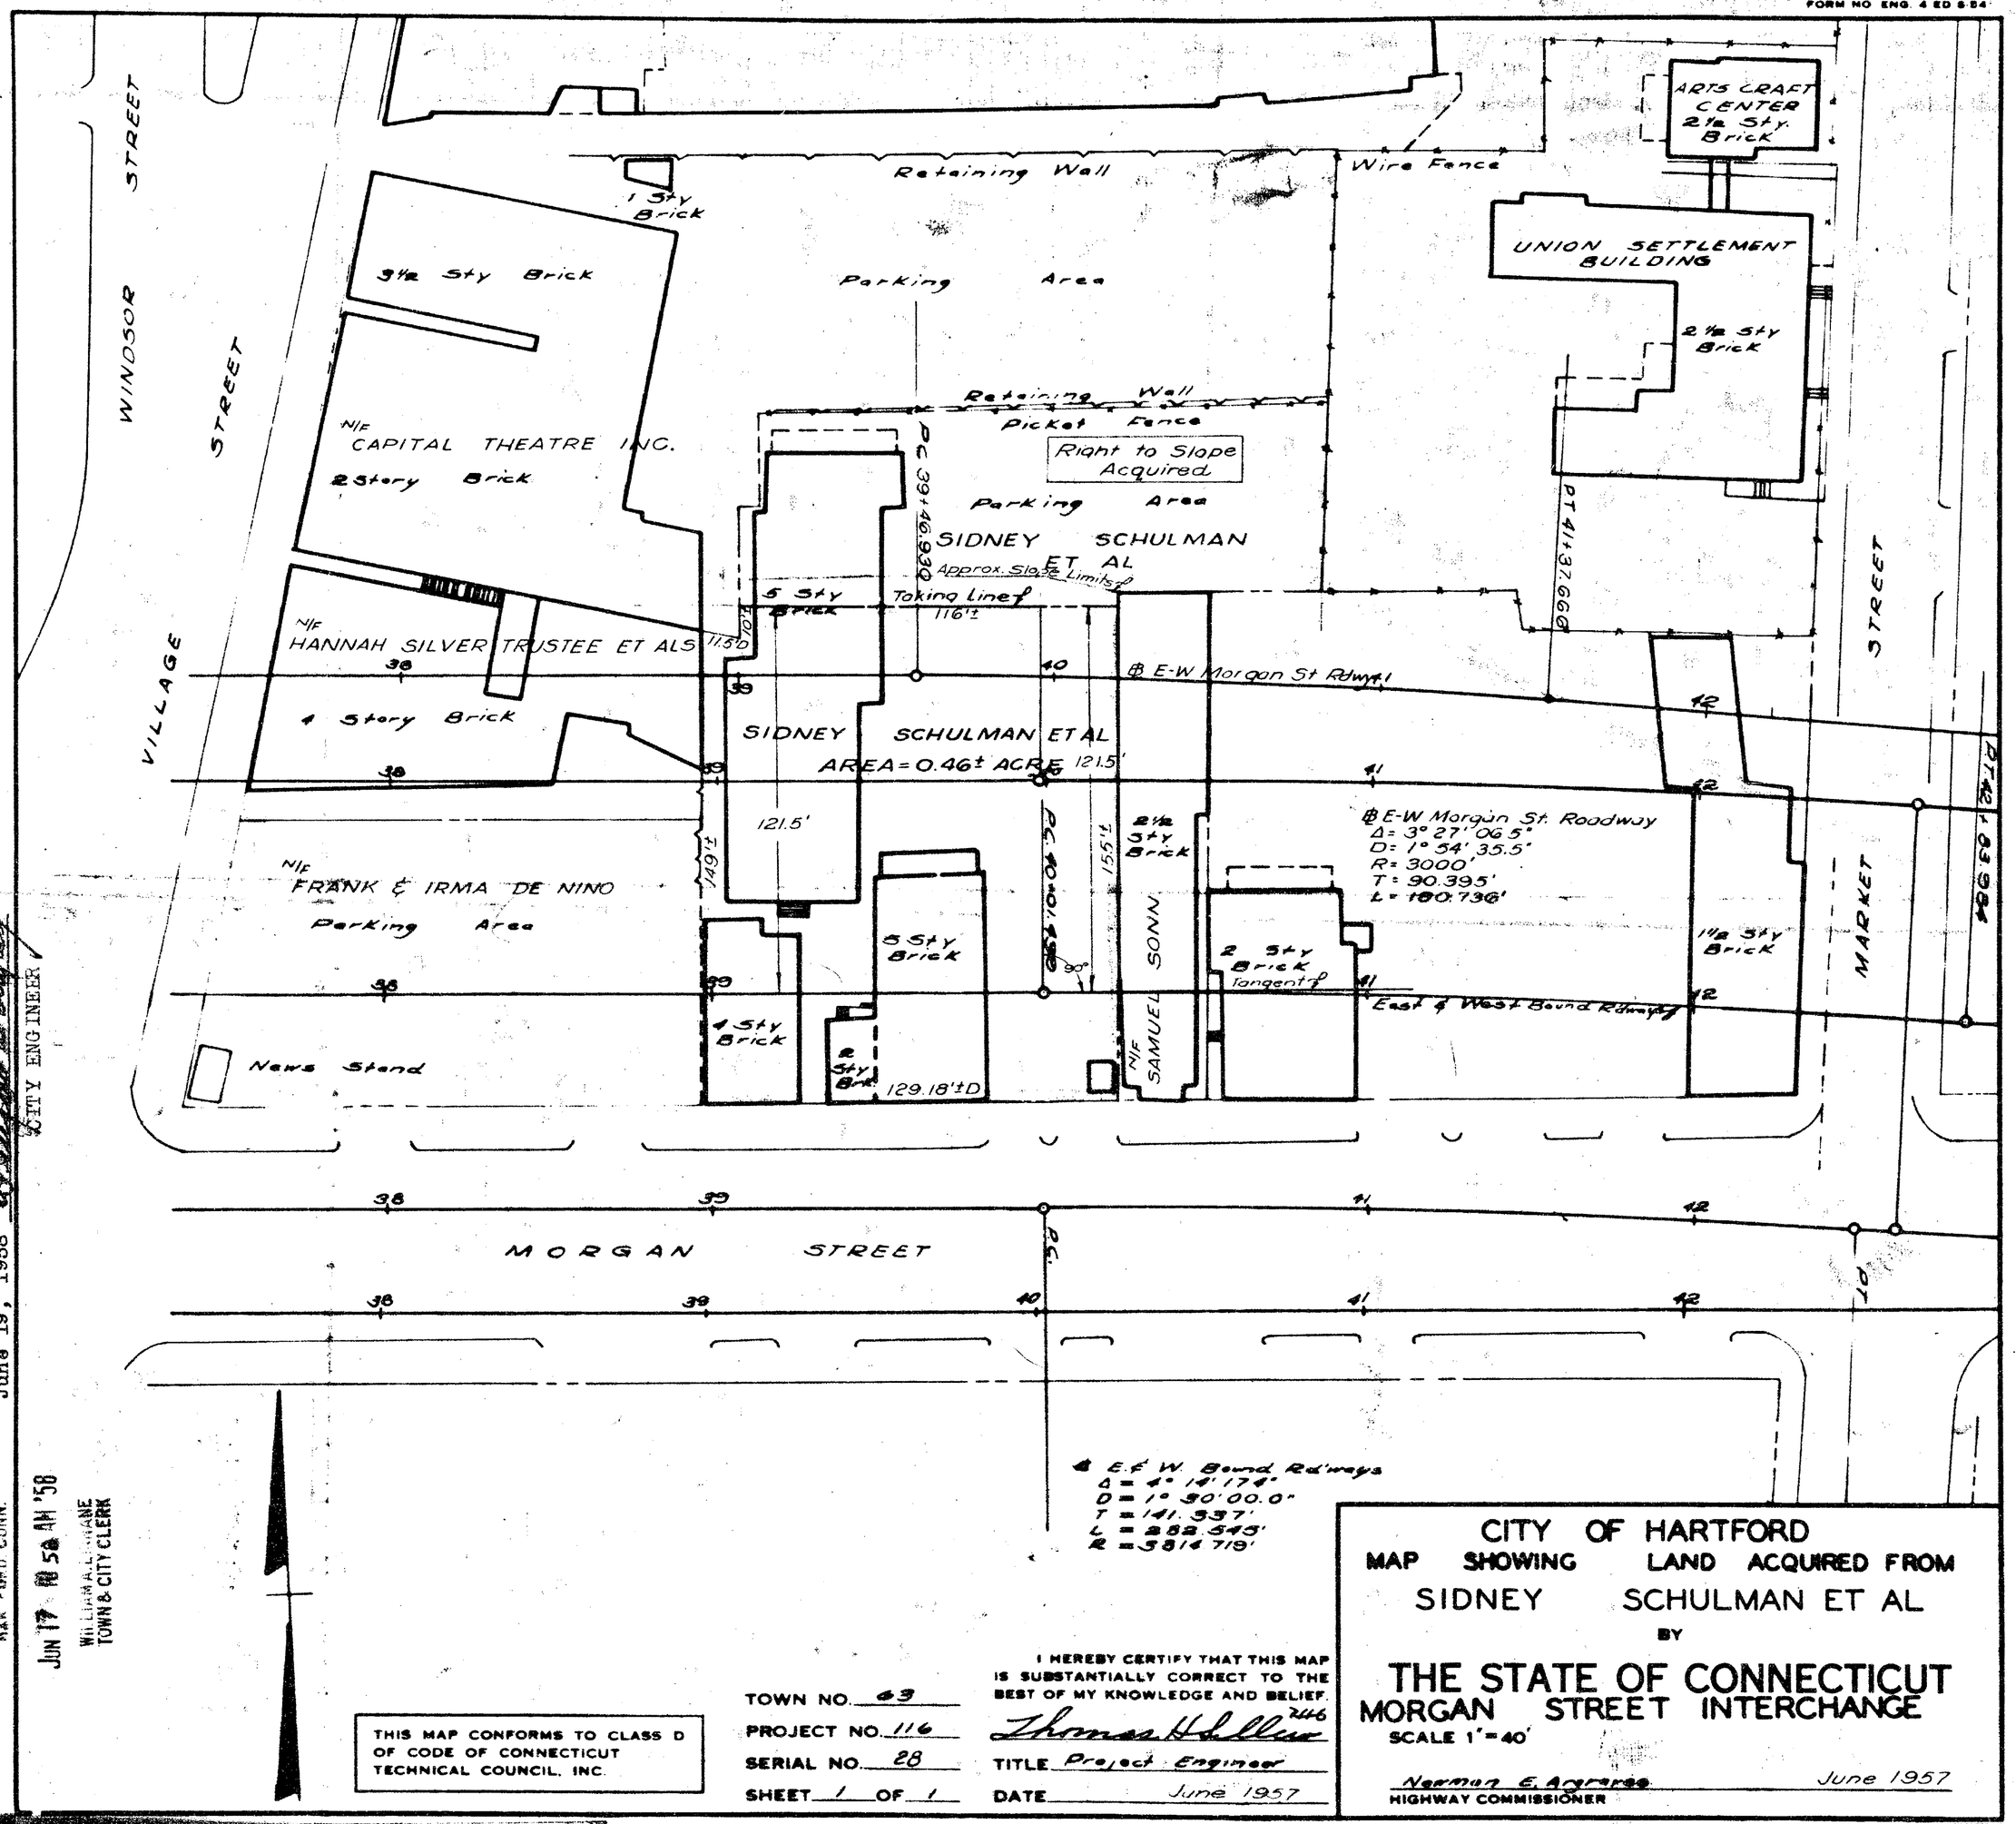

The portions of Morgan St., Market St., and Village St. shown on this plan are established public streets of the City of Hartford

June 19, 1958

CITY ENGINEER

RECEIVED HARTFORD CONN.

JUN 17 AM 5 8 AM '58

WILLIAM A. LAVANE TOWN & CITY CLERK

THIS MAP CONFORMS TO CLASS D OF CODE OF CONNECTICUT TECHNICAL COUNCIL, INC.

TOWN NO. 43
PROJECT NO. 116
SERIAL NO. 28
SHEET 1 OF 1

I HEREBY CERTIFY THAT THIS MAP IS SUBSTANTIALLY CORRECT TO THE BEST OF MY KNOWLEDGE AND BELIEF.

Thomas H. Allen 2446

TITLE Project Engineer

DATE June 1957

CITY OF HARTFORD

MAP SHOWING LAND ACQUIRED FROM

SIDNEY SCHULMAN ET AL

BY

THE STATE OF CONNECTICUT

MORGAN STREET INTERCHANGE

SCALE 1" = 40'

Norman E. Agranoff

HIGHWAY COMMISSIONER

June 1957