454-1

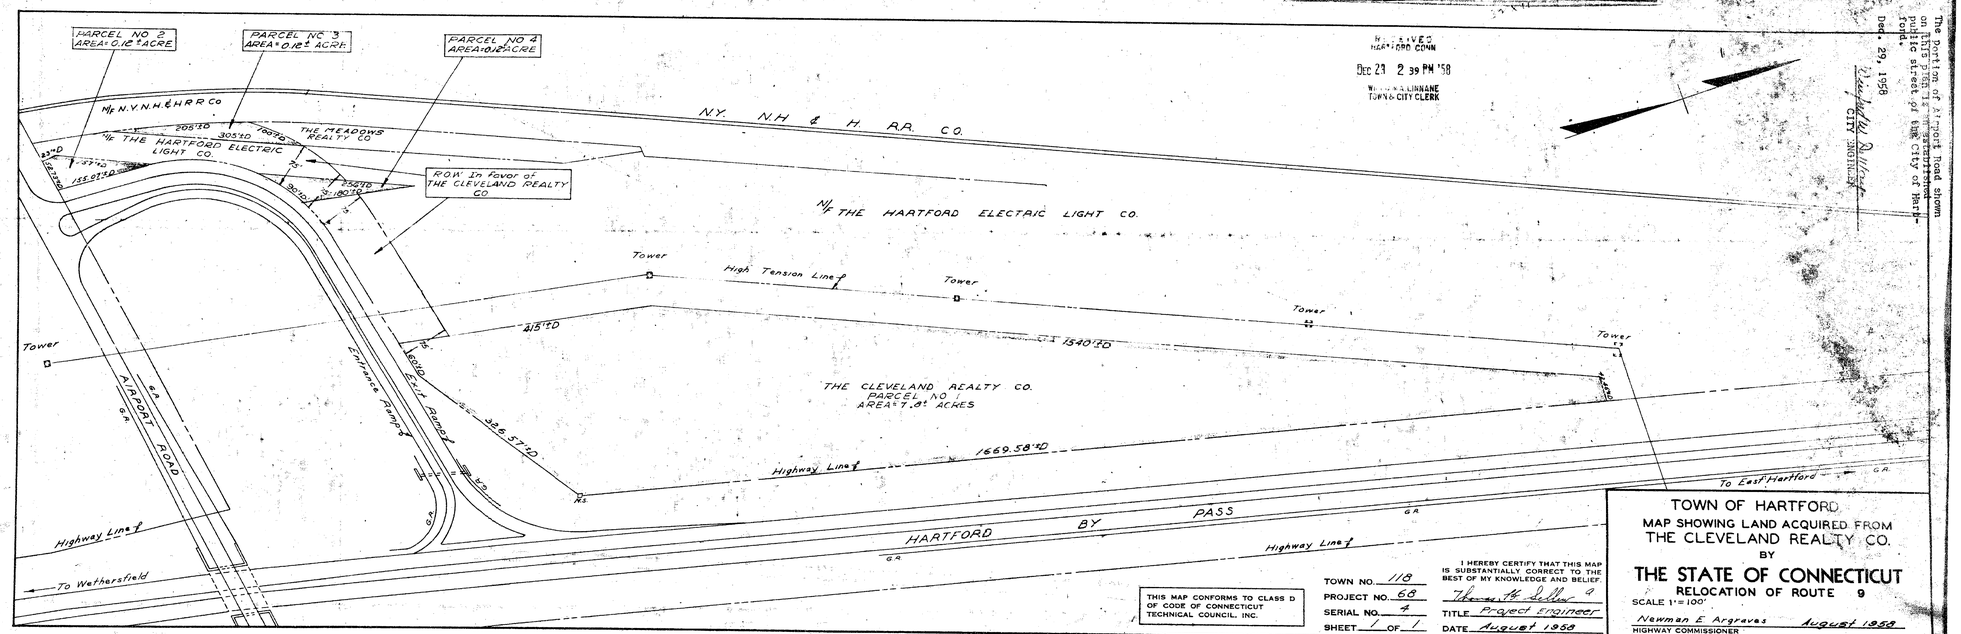

THIS MAP CONFORMS TO CLASS D OF CODE OF CONNECTICUT TECHNICAL COUNCIL, INC.

TOWN NO. 118
PROJECT NO. 68
SERIAL NO. 4
SHEET 1 OF 1

I HEREBY CERTIFY THAT THIS MAP IS SUBSTANTIALLY CORRECT TO THE BEST OF MY KNOWLEDGE AND BELIEF.

Thomas H. Sellar
TITLE Project Engineer
DATE August 1958

TOWN OF HARTFORD
MAP SHOWING LAND ACQUIRED FROM
THE CLEVELAND REALTY CO.
BY
THE STATE OF CONNECTICUT
RELOCATION OF ROUTE 9
SCALE 1" = 100'

Newman E. Argraves August 1958
HIGHWAY COMMISSIONER