482

RECEIVED
HARTFORD, CONN.
JUN 3 11 27 AM '60
Robert J. Sullivan
Town Clerk

The portions of Maxim Road and Reserve Road shown on this plan are established public streets of the City of Hartford
June 6, 1960
Winfred W. Dettlaff
City Engineer

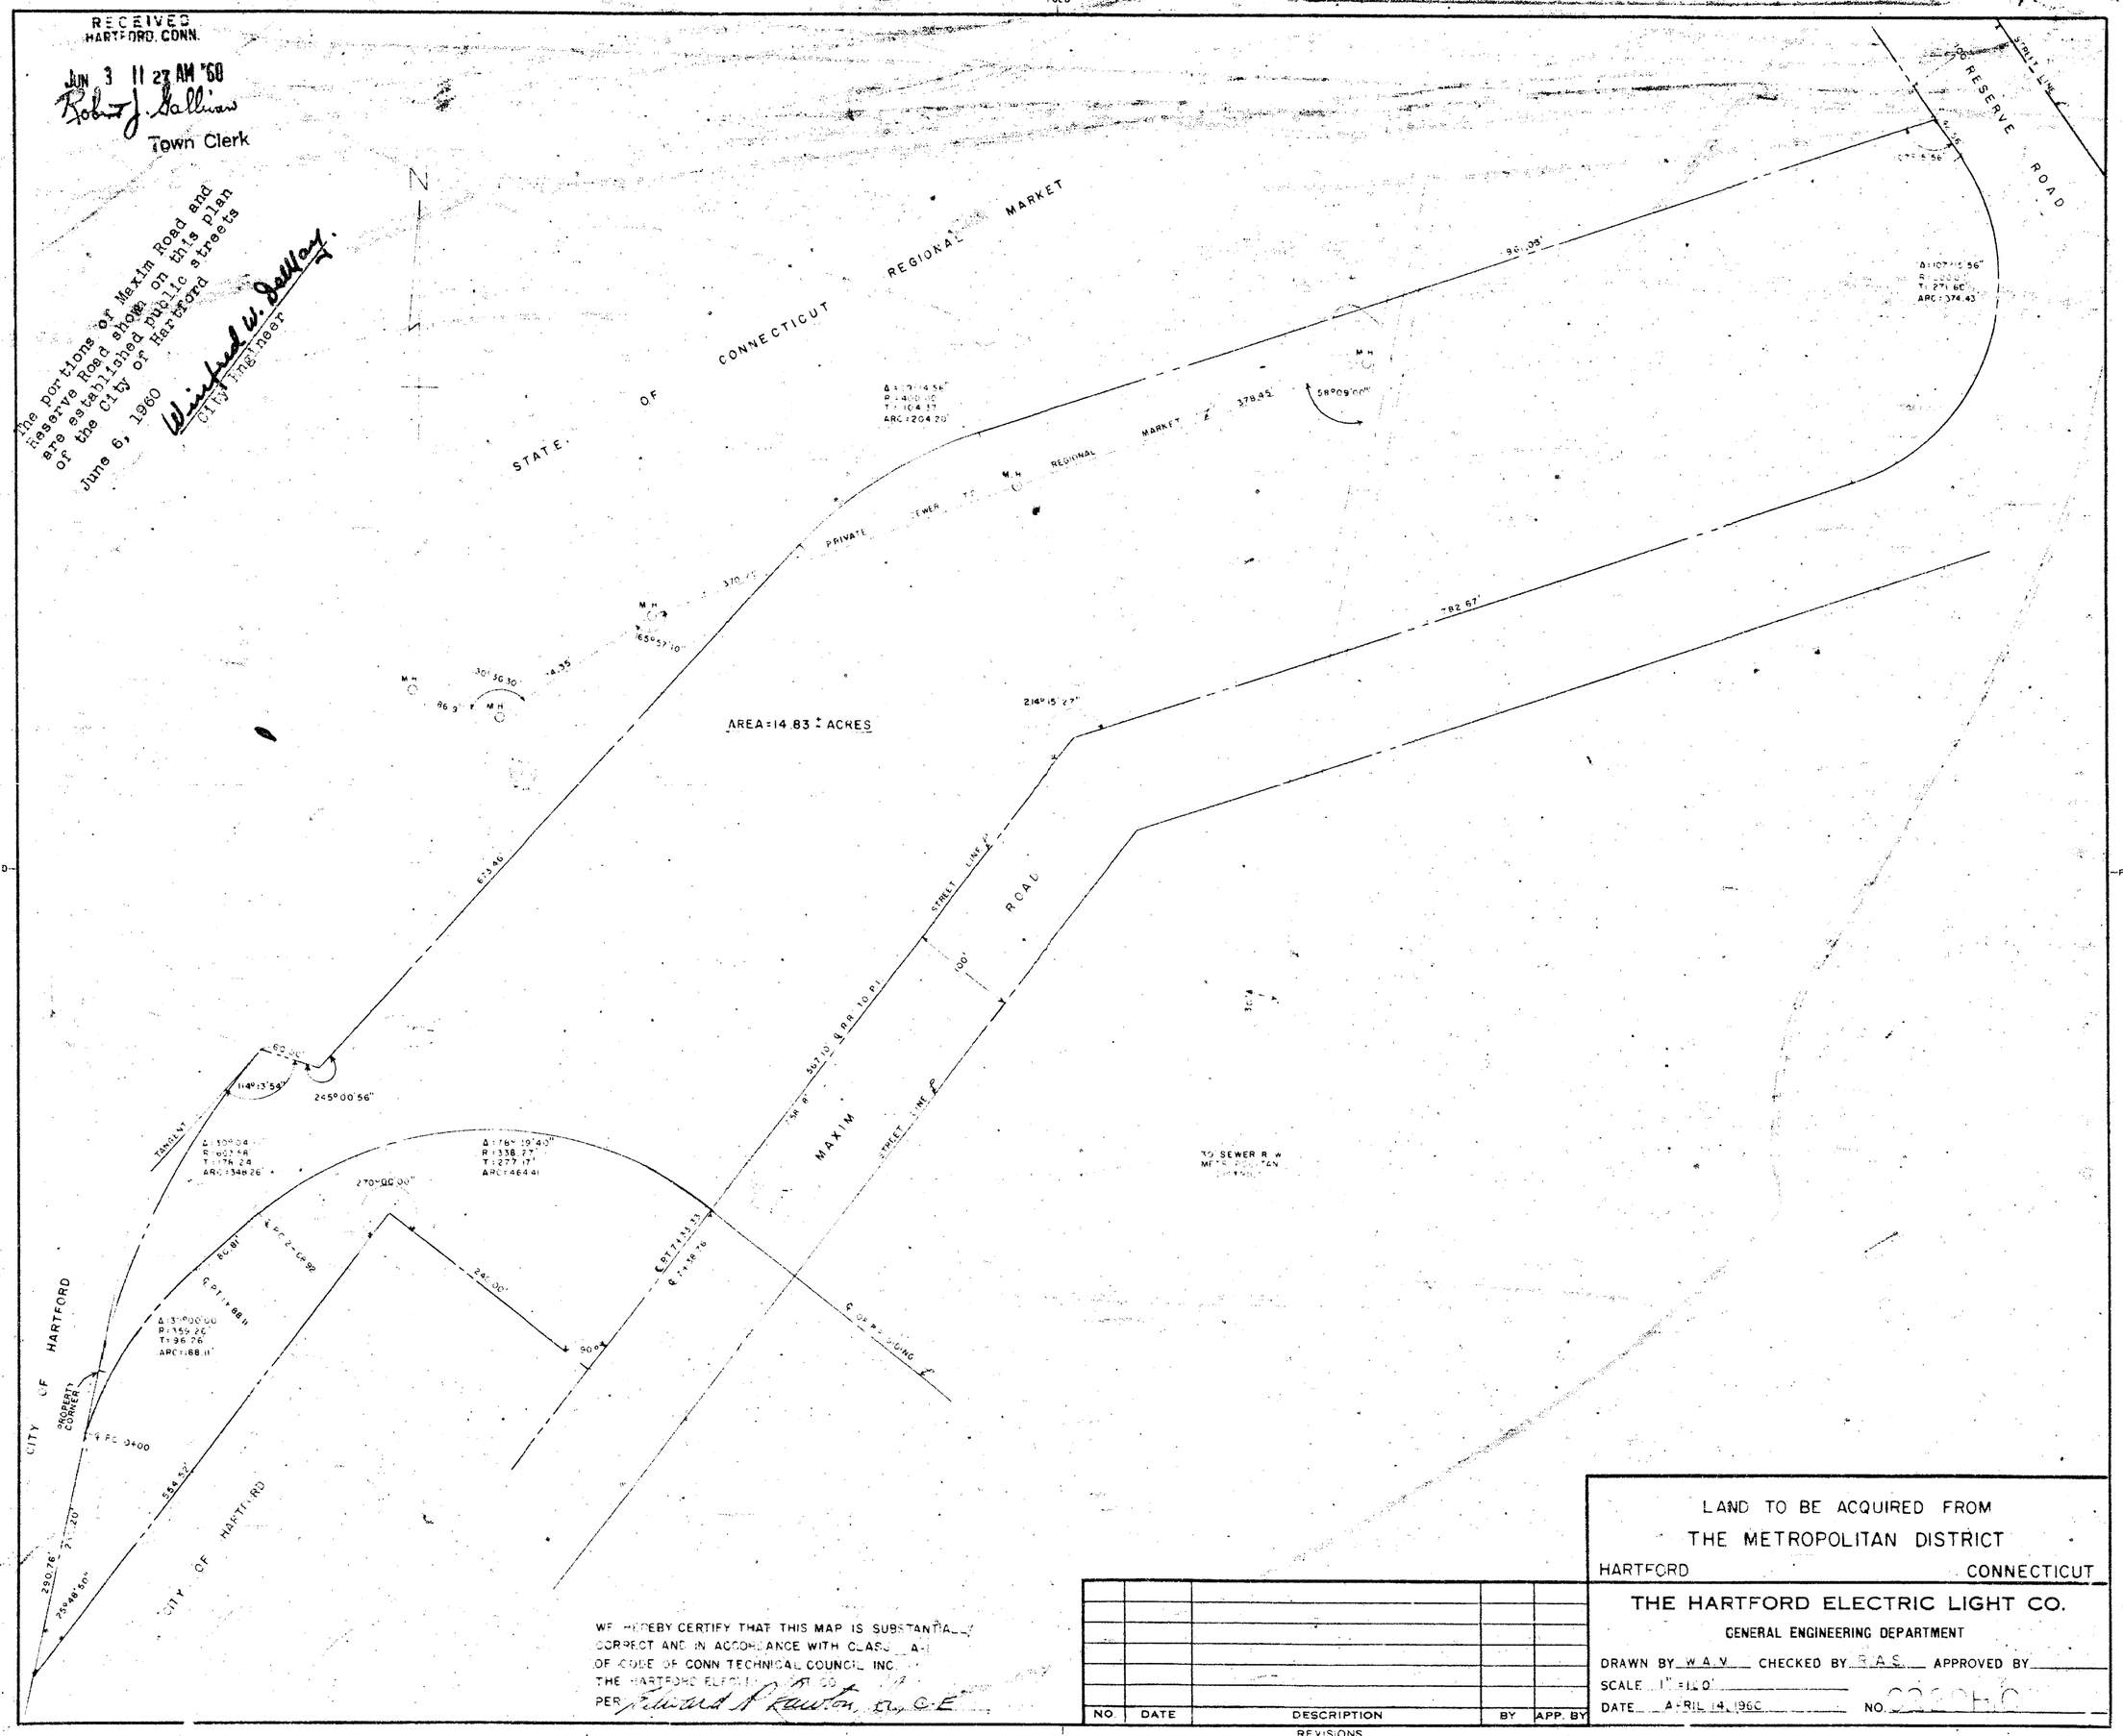

WE HEREBY CERTIFY THAT THIS MAP IS SUBSTANTIALLY CORRECT AND IN ACCORDANCE WITH CLASS A-1 OF CODE OF CONN TECHNICAL COUNCIL INC.
THE HARTFORD ELECTRIC LIGHT CO.
PER Edward A. Rawson, Div. C.E.

NO.	DATE	DESCRIPTION	BY	APP. BY

REVISIONS

LAND TO BE ACQUIRED FROM
THE METROPOLITAN DISTRICT
HARTFORD CONNECTICUT

THE HARTFORD ELECTRIC LIGHT CO.
GENERAL ENGINEERING DEPARTMENT

DRAWN BY W.A.V. CHECKED BY R.A.S. APPROVED BY
SCALE 1" = 100'
DATE APRIL 14, 1960 NO. 2220-H-C

0 INCHES 1 2 3 4