508

FORM NO. ENG. 3 ED. 6-59

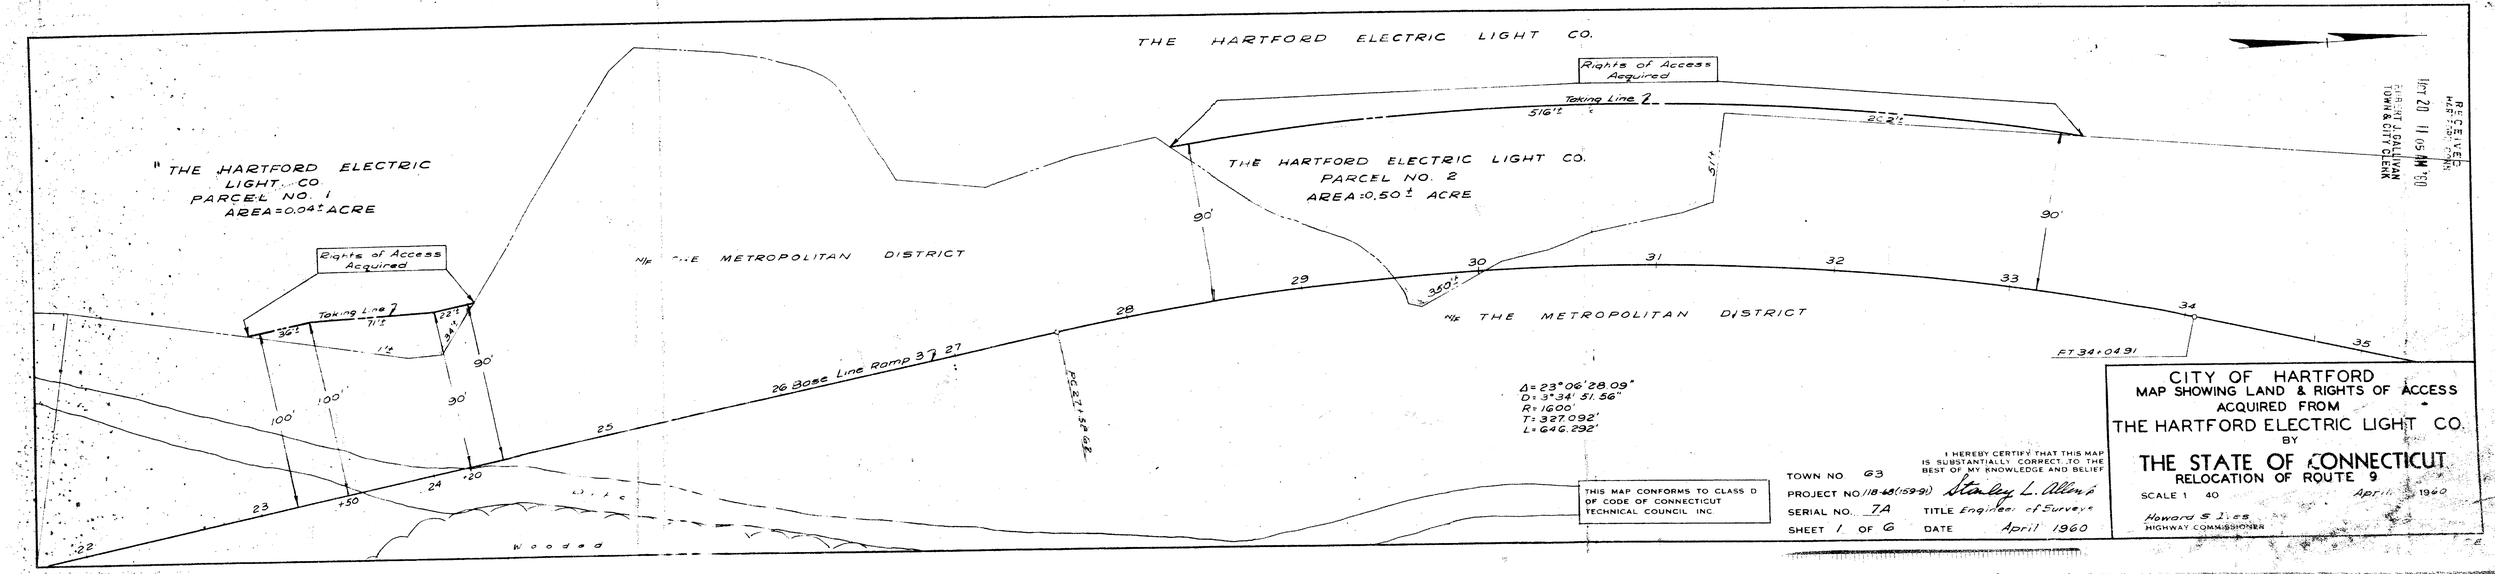

THIS MAP CONFORMS TO CLASS D OF CODE OF CONNECTICUT TECHNICAL COUNCIL INC

I HEREBY CERTIFY THAT THIS MAP IS SUBSTANTIALLY CORRECT TO THE BEST OF MY KNOWLEDGE AND BELIEF

TOWN NO. 63
PROJECT NO. 118-68(159-91)
SERIAL NO. 7A
SHEET 1 OF 6

Stanley L. Allen Jr.
TITLE Engineer of Surveys
DATE April 1960

Howard S. Lyons
HIGHWAY COMMISSIONER

CITY OF HARTFORD
MAP SHOWING LAND & RIGHTS OF ACCESS ACQUIRED FROM THE HARTFORD ELECTRIC LIGHT CO.
BY
THE STATE OF CONNECTICUT
RELOCATION OF ROUTE 9

SCALE 1 40 April 1960

RECEIVED
APR 27 1960
CHRISTOPHER J. SULLIVAN
TOWN & CITY CLERK

0 INCHES 1 2 3 4