508-2

21268 FORM NO ENG 4 ED 5 54

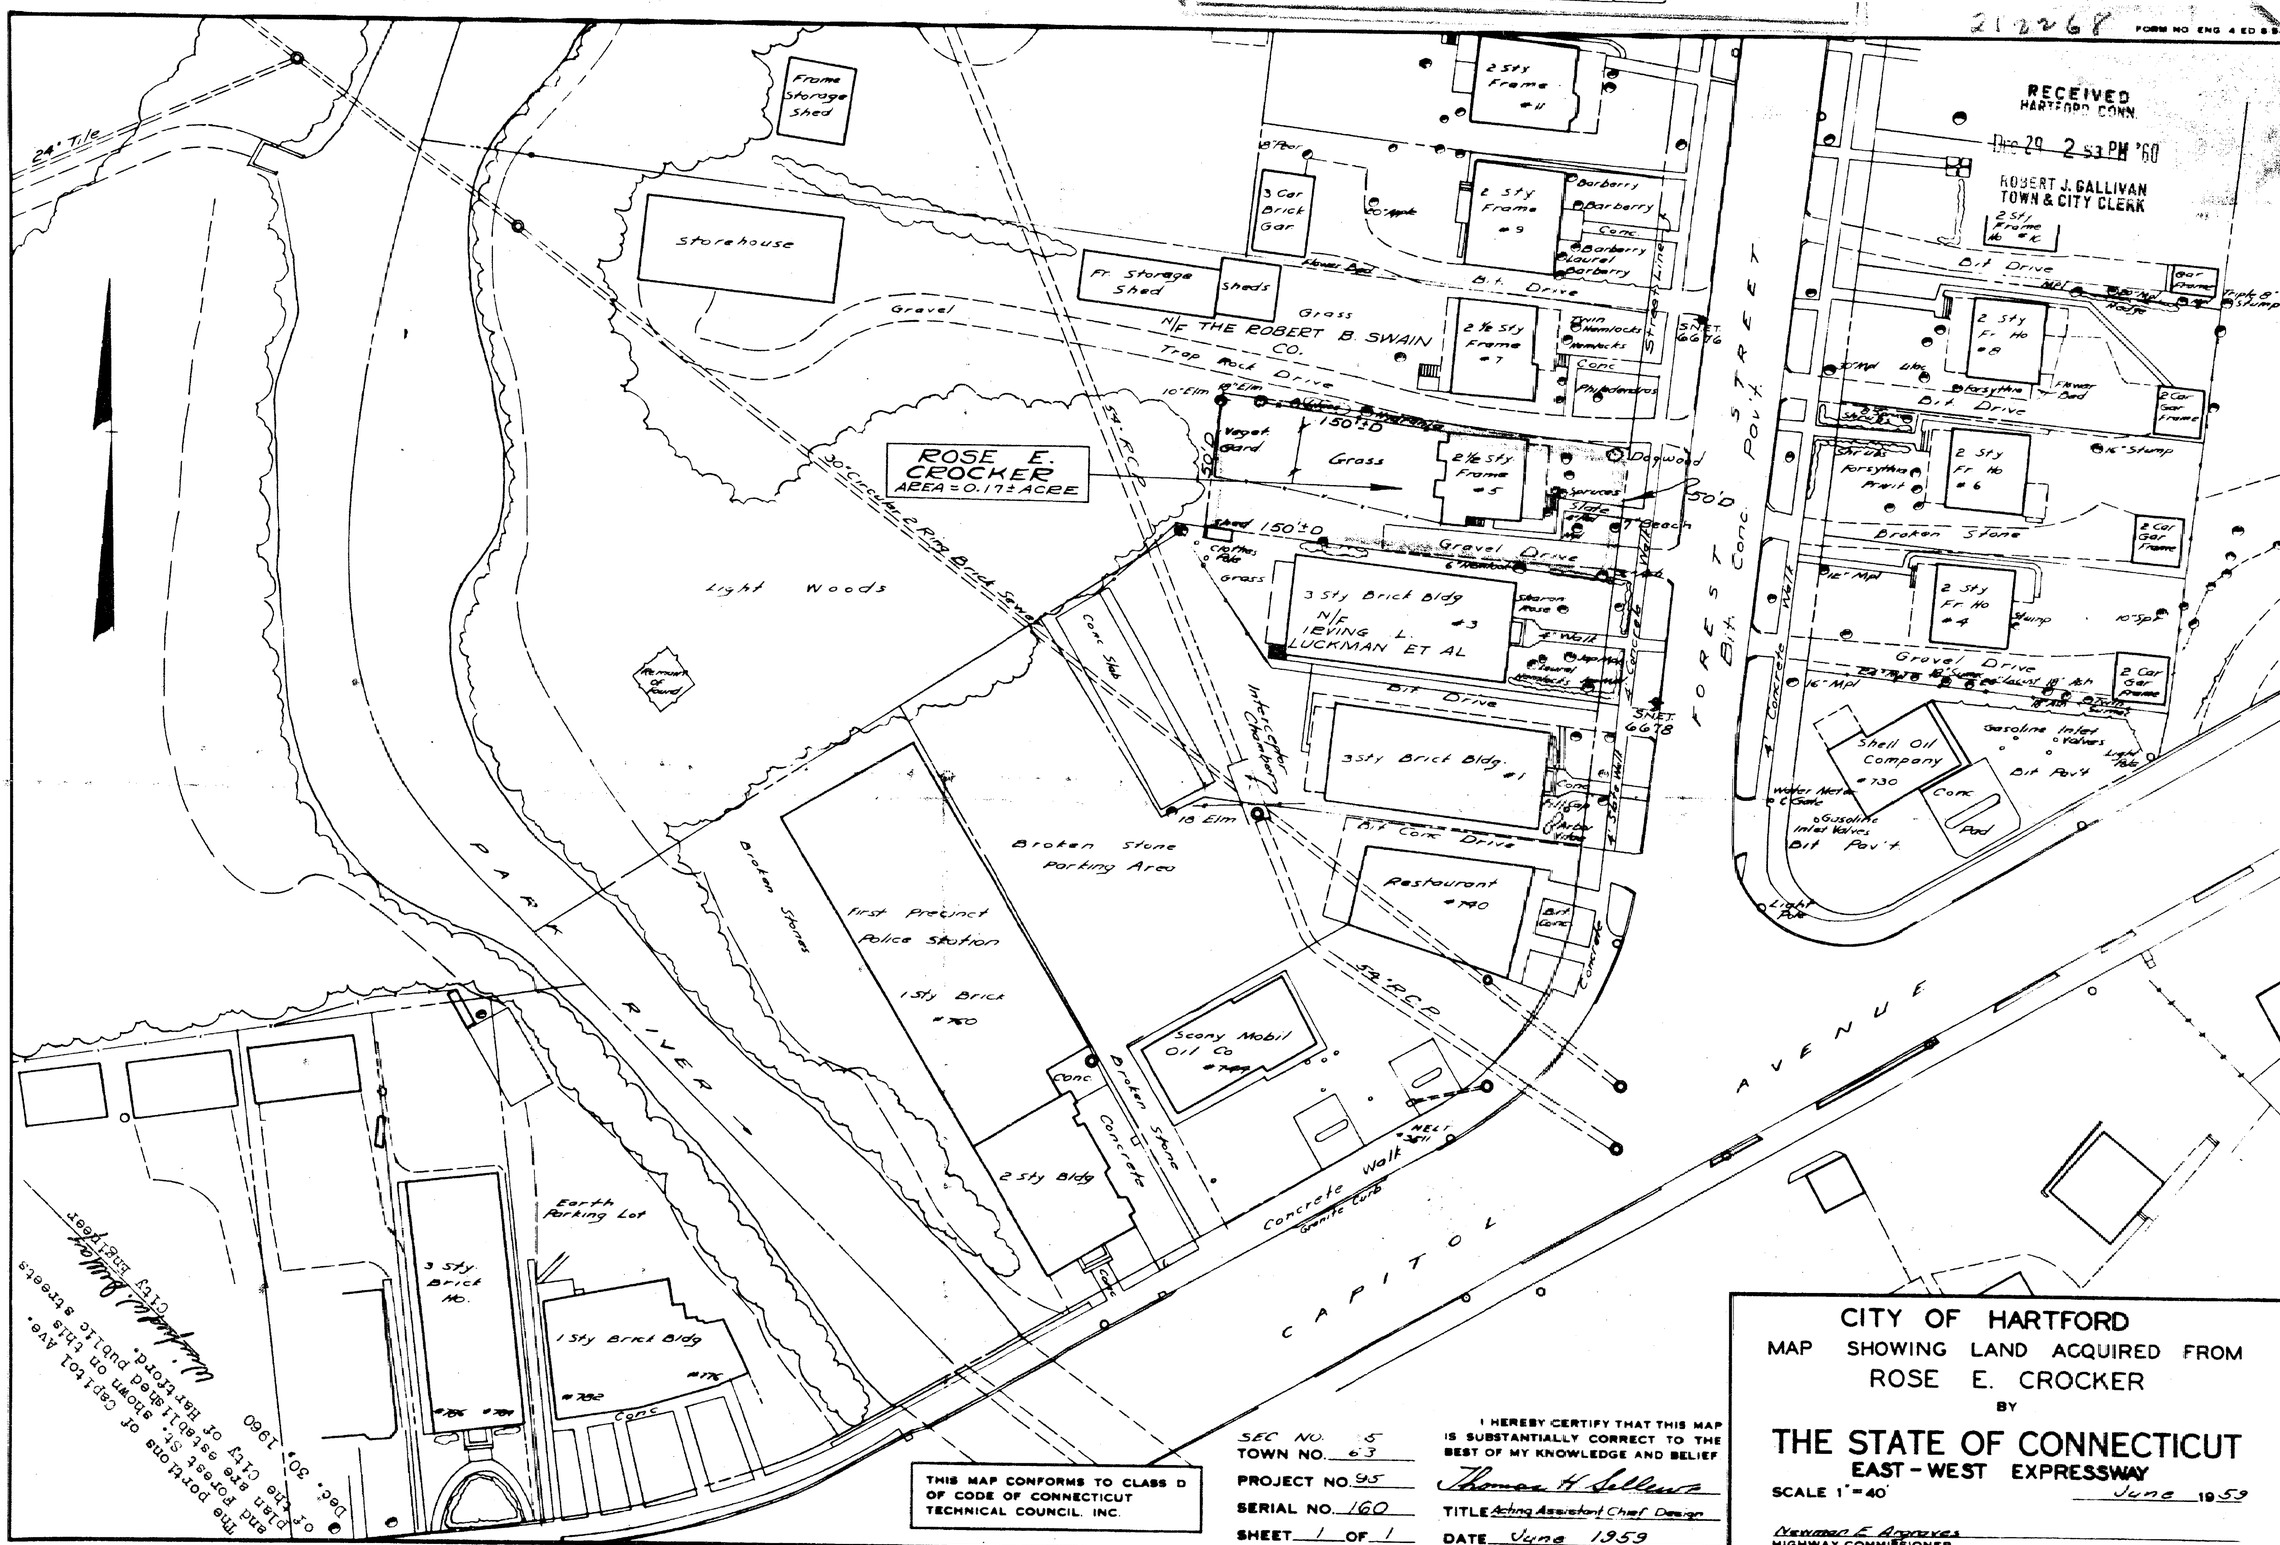

The portions of Capitol Ave. and Forest St. shown on this plan are established public streets of the City of Hartford.
Dec. 30, 1960
Wallace J. Bullock
City Engineer

THIS MAP CONFORMS TO CLASS D OF CODE OF CONNECTICUT TECHNICAL COUNCIL, INC.

SEC NO. 5
TOWN NO. 63
PROJECT NO. 95
SERIAL NO. 160
SHEET 1 OF 1

I HEREBY CERTIFY THAT THIS MAP IS SUBSTANTIALLY CORRECT TO THE BEST OF MY KNOWLEDGE AND BELIEF

Thomas H. Sullivan
TITLE Acting Assistant Chief Design
DATE June 1959

CITY OF HARTFORD
MAP SHOWING LAND ACQUIRED FROM
ROSE E. CROCKER
BY
THE STATE OF CONNECTICUT
EAST - WEST EXPRESSWAY

SCALE 1" = 40'
June 1959

Newman E. Angraves
HIGHWAY COMMISSIONER

0 INCHES 1 2 3 4