543

#249518

FORM NO. ENG. 4 ED 6-54

RECEIVED
HARTFORD CONN.
SEP 14 10 41 AM '60
ROBERT J. GALLIVAN
TOWN & CITY CLERK

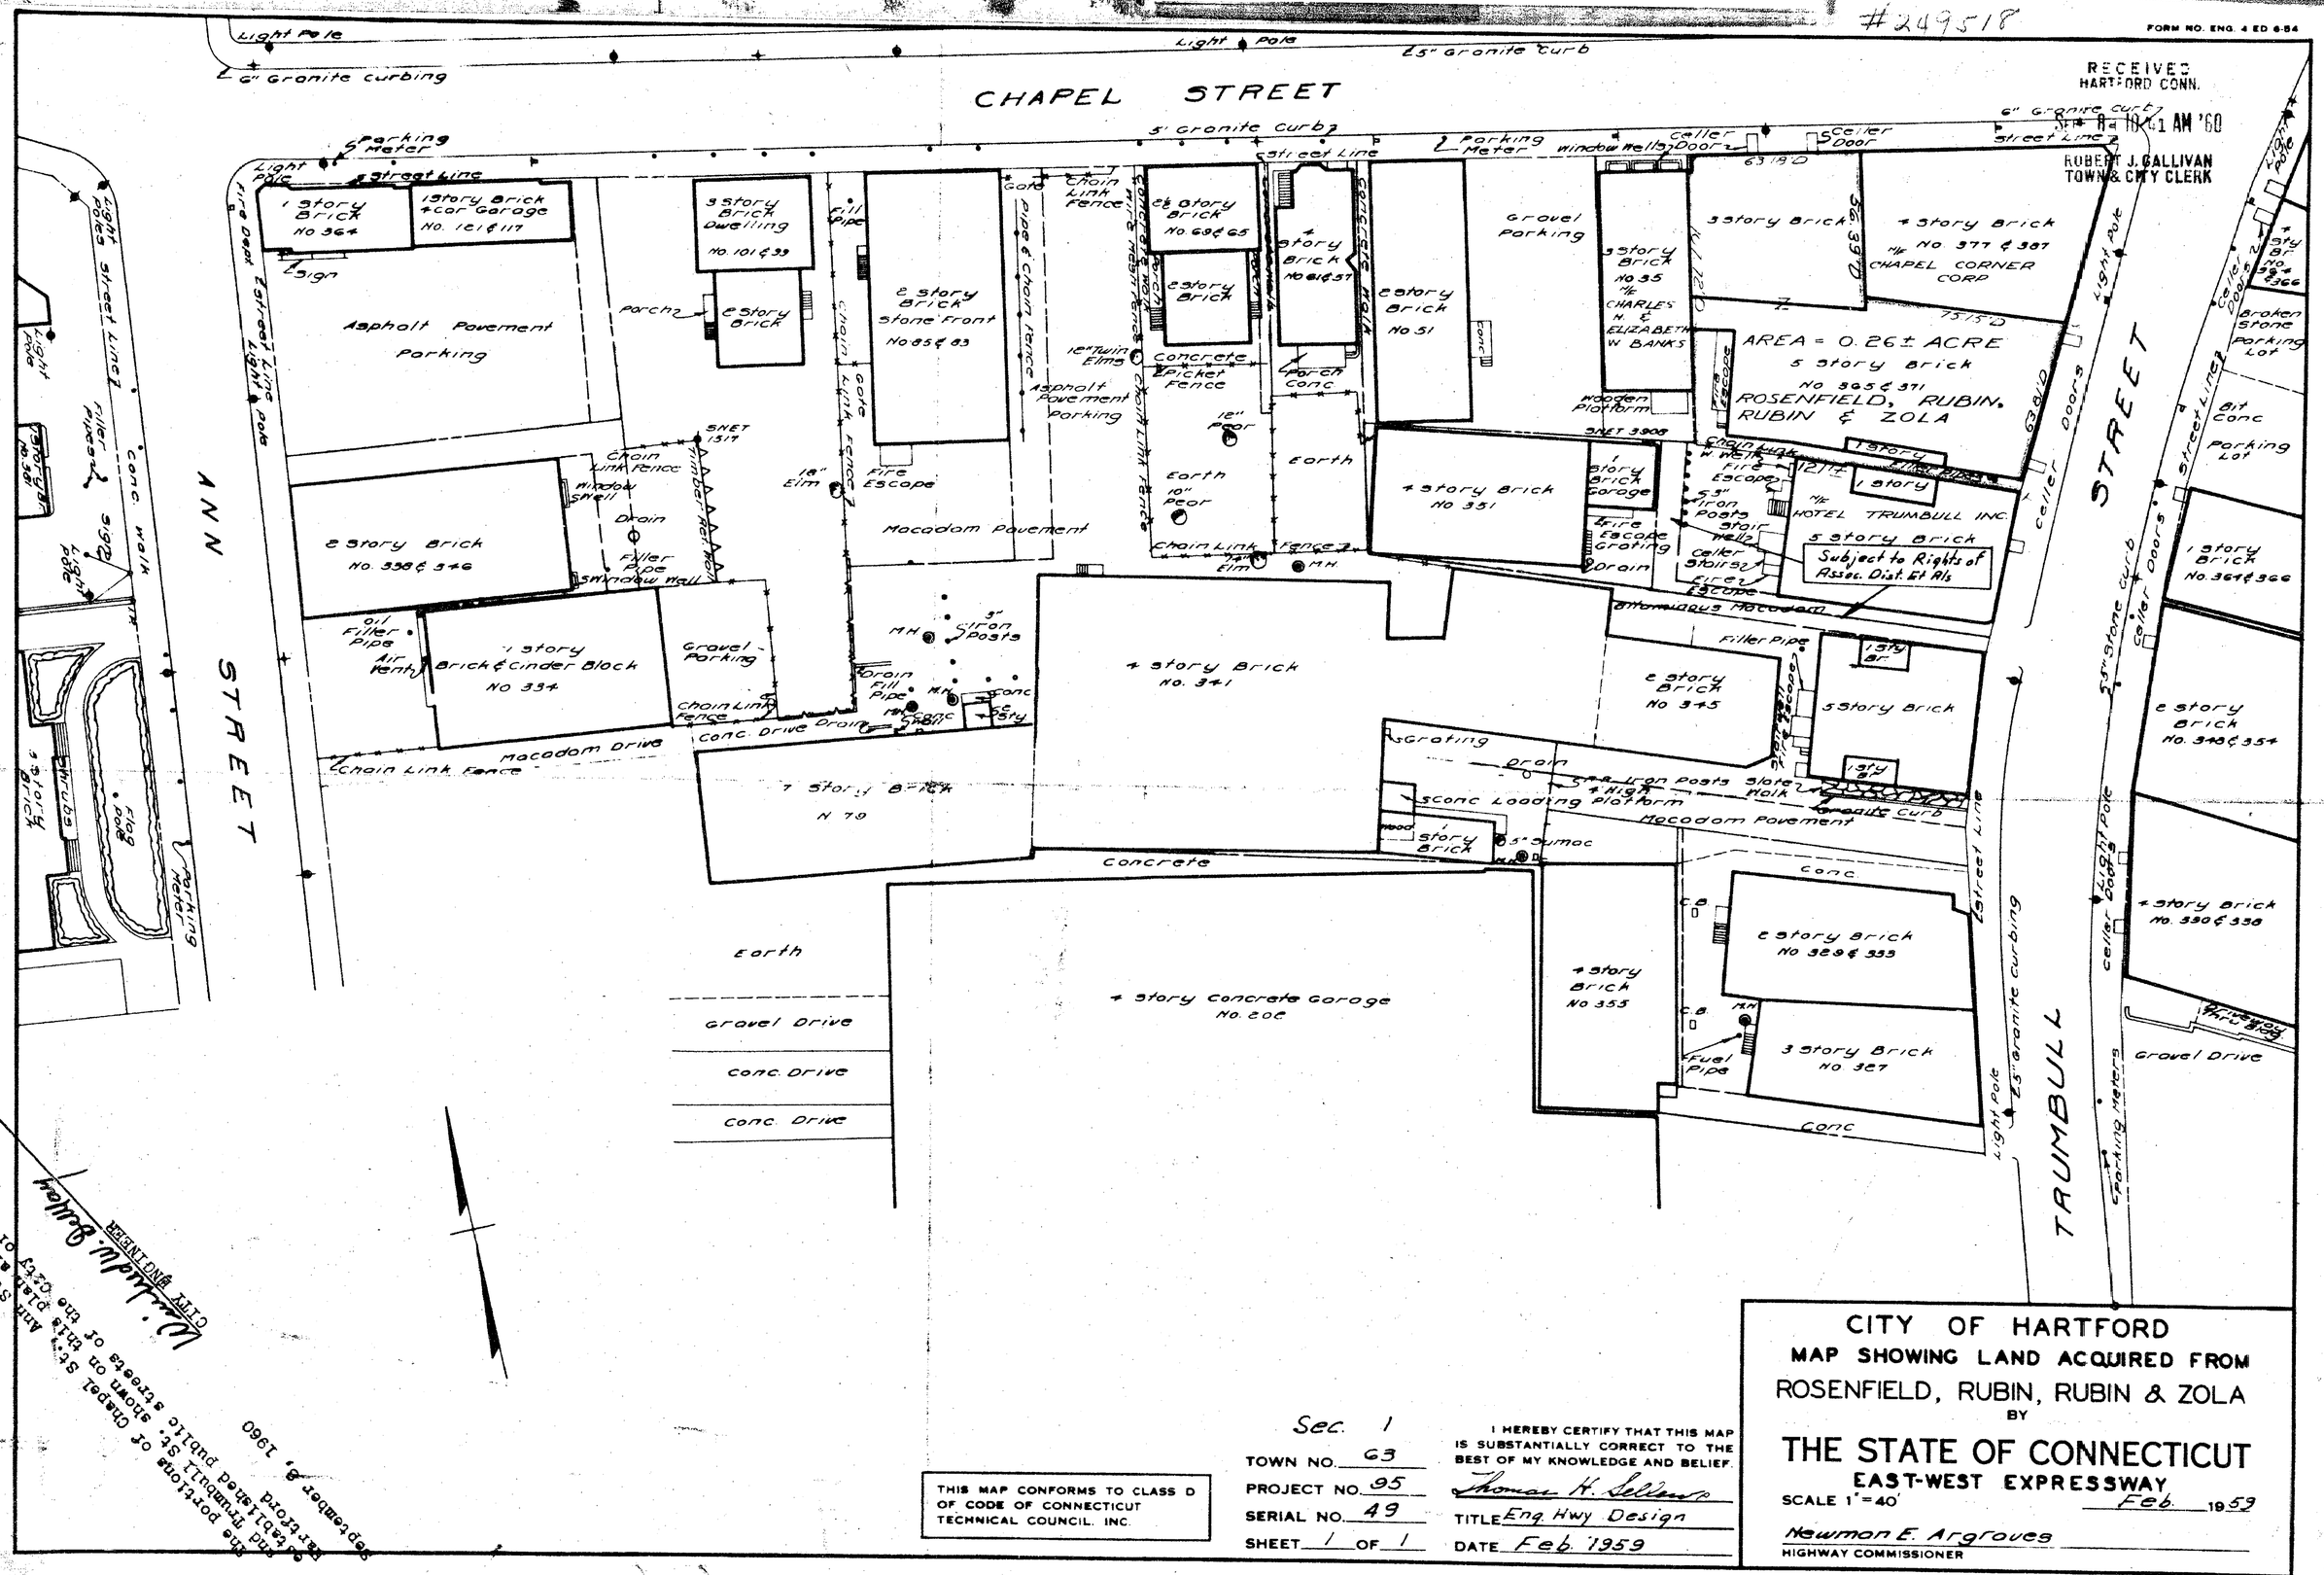

THIS MAP CONFORMS TO CLASS D OF CODE OF CONNECTICUT TECHNICAL COUNCIL, INC.

Sec. 1
TOWN NO. 63
PROJECT NO. 95
SERIAL NO. 49
SHEET 1 OF 1

I HEREBY CERTIFY THAT THIS MAP IS SUBSTANTIALLY CORRECT TO THE BEST OF MY KNOWLEDGE AND BELIEF.
Thomas H. Sellers
TITLE Eng. Hwy Design
DATE Feb. 1959

CITY OF HARTFORD
MAP SHOWING LAND ACQUIRED FROM
ROSENFIELD, RUBIN, RUBIN & ZOLA
BY
THE STATE OF CONNECTICUT
EAST-WEST EXPRESSWAY
SCALE 1" = 40' Feb. 1959

Newman E. Argroves
HIGHWAY COMMISSIONER

W. Lindlin Barker
CITY ENGINEER

The portions of Chapel St. & Ann St. and Trumbull St. shown on this plan are established public streets of the City of Hartford September 8, 1960