548

#254590

FORM NO ENG 4 ED 8-54

RECEIVED
HARTFORD CONN.
MAR 29 9 49 AM '61
ROBERT J. GALLIVAN
TOWN & CITY CLERK

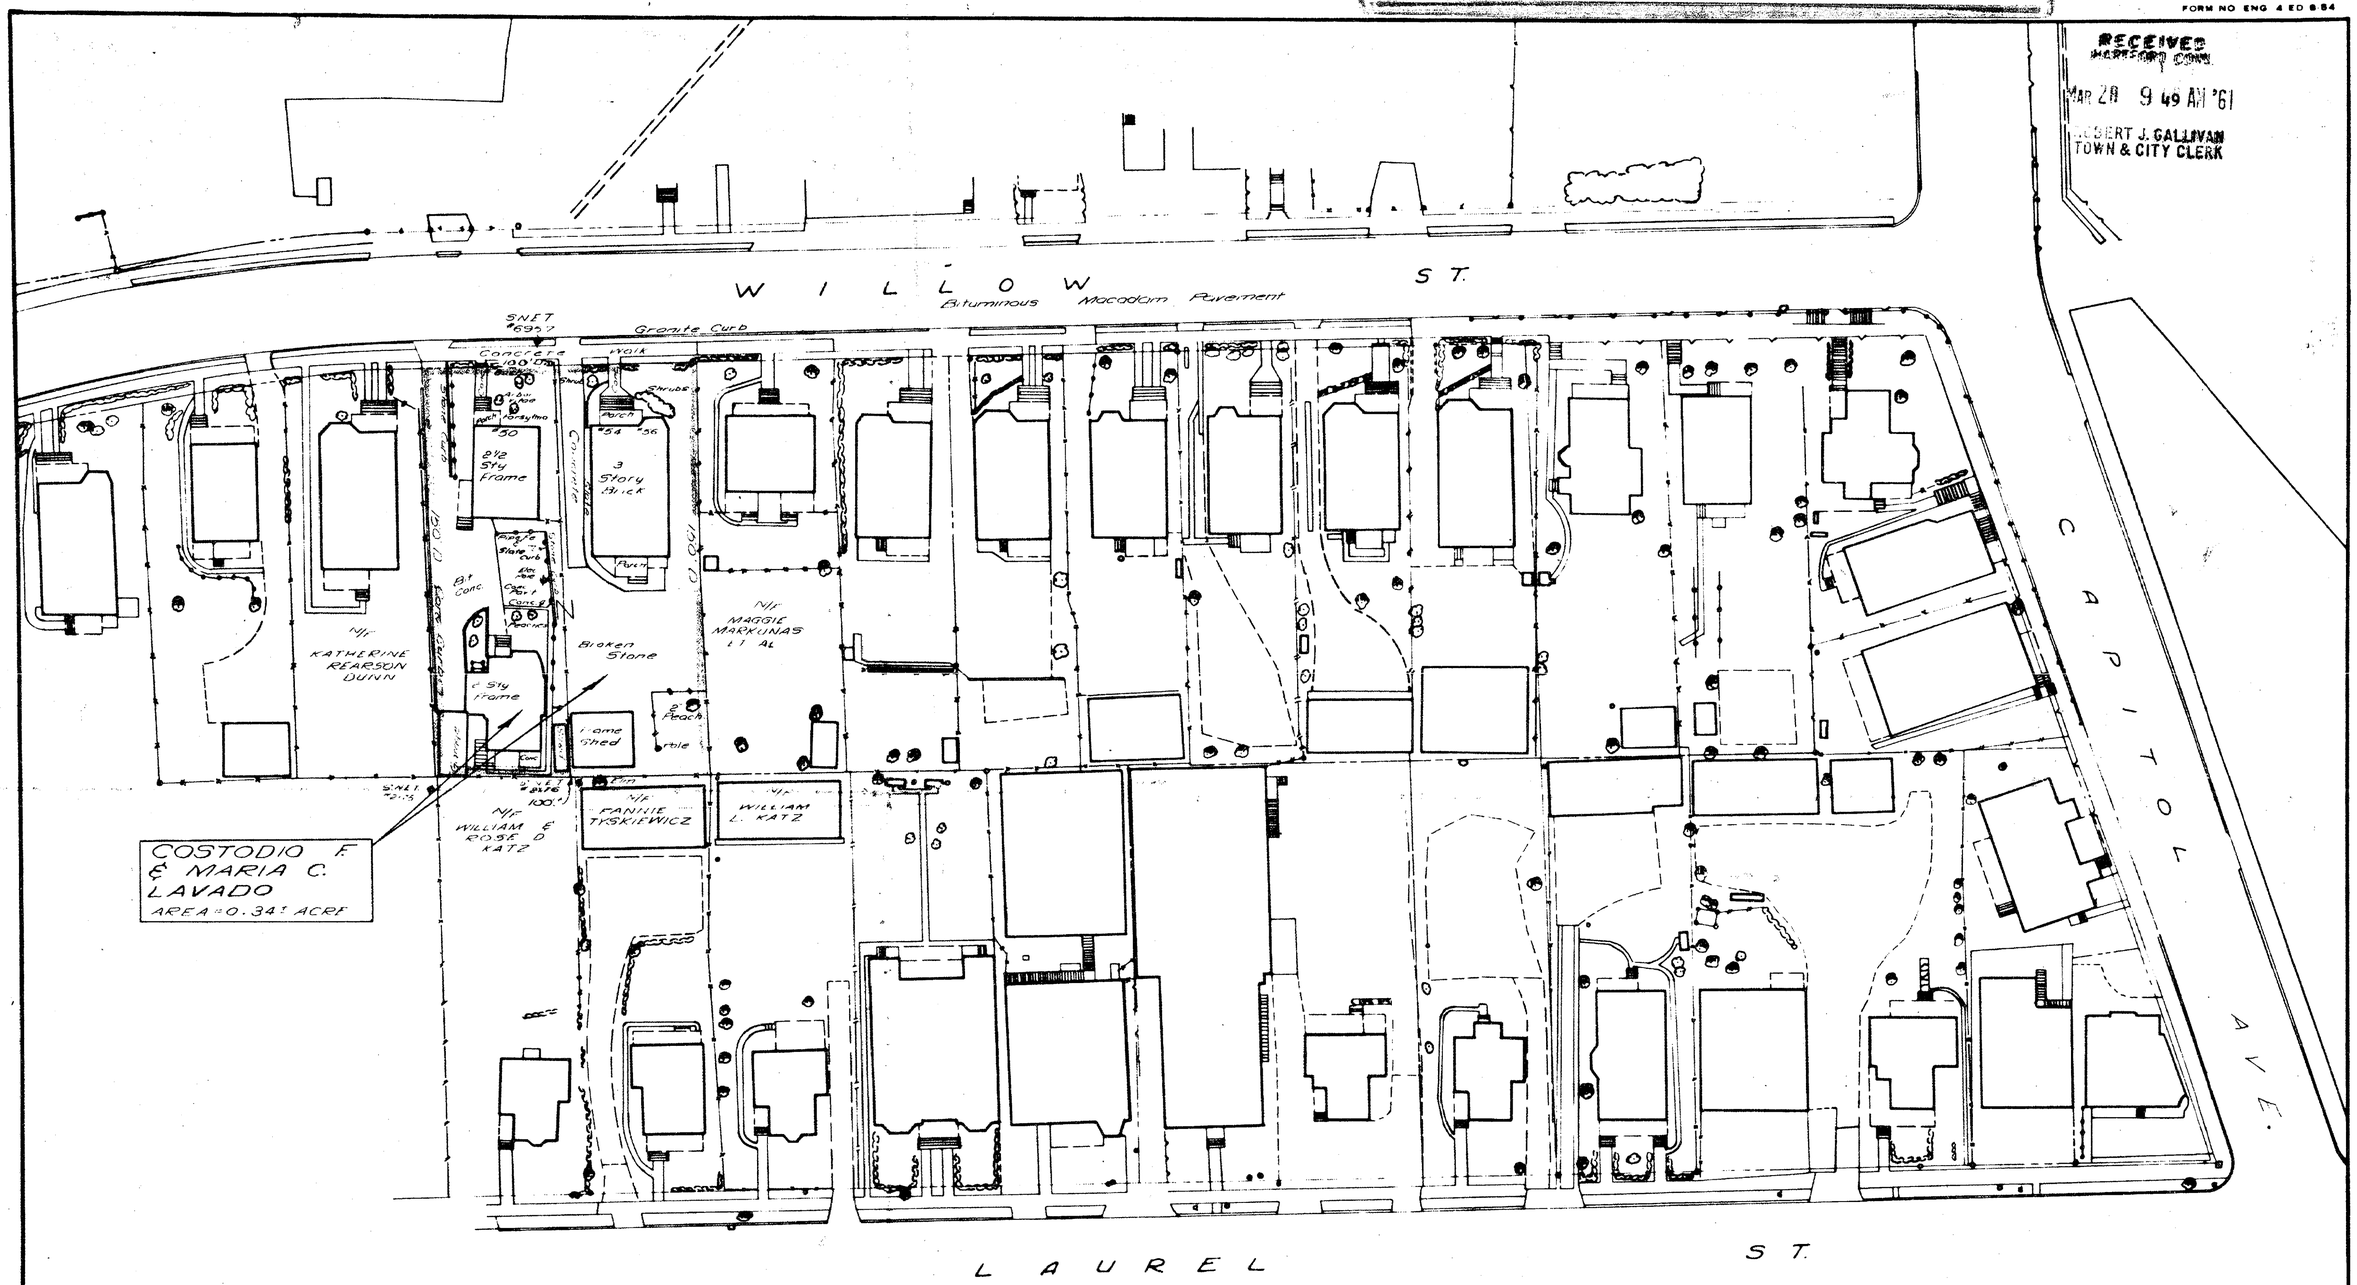

The portions of Willow St., Laurel St. and Capitol Ave. shown on this plan are established public streets of the City of Hartford.
March 29, 1961

Winfred W. Dillay
City Engineer

THIS MAP CONFORMS TO CLASS D OF CODE OF CONNECTICUT TECHNICAL COUNCIL, INC

SECTION NO. 365
TOWN NO. 63
PROJECT NO. 95
SERIAL NO. 116
SHEET 1 OF 1

I HEREBY CERTIFY THAT THIS MAP IS SUBSTANTIALLY CORRECT TO THE BEST OF MY KNOWLEDGE AND BELIEF

Thomas H. Sullivan
TITLE Eng Hwy Design
DATE May 1959

CITY OF HARTFORD

MAP SHOWING LAND ACQUIRED FROM
COSTODIO F. & MARIA C. LAVADO
BY

THE STATE OF CONNECTICUT
EAST-WEST EXPRESSWAY

SCALE 1" = 40'

May 1959

Norman E Argroves
HIGHWAY COMMISSIONER