554-2

#257589

ENG 1A ED 11-56

RECEIVED
HARTFORD, CONN.
JUL 31 9 25 AM '61
ROBERT J. GALLIVAN
TOWN & CITY CLERK

The portions of Park Terrace and Capitol Ave. shown on this plan are established public streets of the City of Hartford.

July 31, 1961

City Engineer

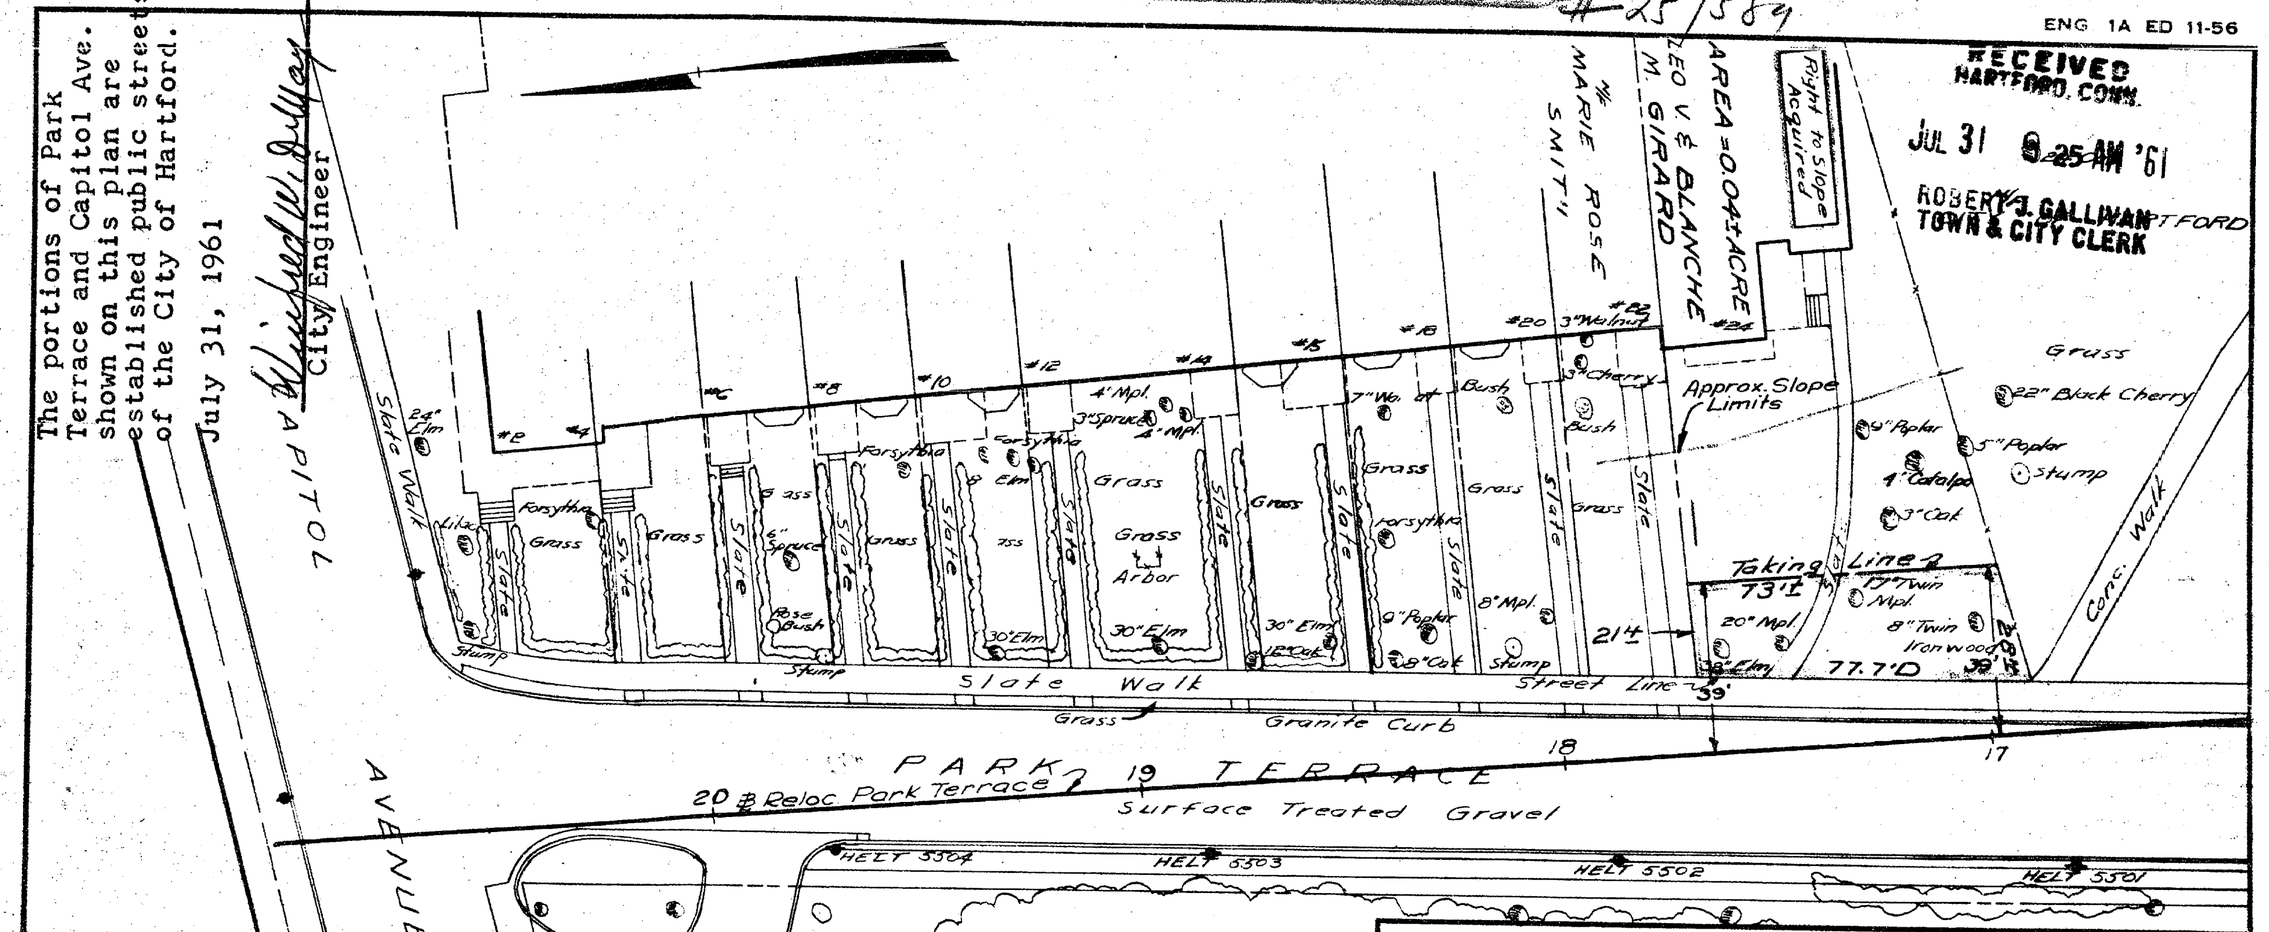

DATE	REVISION	REQ. BY
8/22/60	Drainage Added	L.O.W.
1/30/61	Drainage Deleted	L.O.W.

THIS MAP CONFORMS TO CLASS D OF CODE OF CONNECTICUT TECHNICAL COUNCIL, INC.

SEC. NO. 3
TOWN NO. 63
PROJECT NO. 63-95 (63-138)
SERIAL NO. 364
SHEET 1 OF 1

I HEREBY CERTIFY THAT THIS MAP IS SUBSTANTIALLY CORRECT TO THE BEST OF MY KNOWLEDGE AND BELIEF.

Stanley L. Allen
TITLE Engineer of Surveys
DATE August 1960

CITY OF HARTFORD
MAP SHOWING LAND ACQUIRED FROM
LEO V. & BLANCHE M. GIRARD
BY
THE STATE OF CONNECTICUT
EAST-WEST EXPRESSWAY

SCALE 1" = 40'

August 1960

Howard S. Ives
HIGHWAY COMMISSIONER

Rev.

C.E.

Eugene Dietzgen Co., Inc., New York N. Y. No. 132 Arkwright Tracing Cloth