576-1

#255700

FORM NO ENG 2 ED 8-54

RECEIVED
HARTFORD CONN.
MAY 17 9 22 AM '61
ROBERT J. SULLIVAN
TOWN & CITY CLERK

The portion of Flower St. as shown on this plan is an established public street of the City of Hartford.
May 17, 1961
Peter B. Barnes
City Engineer

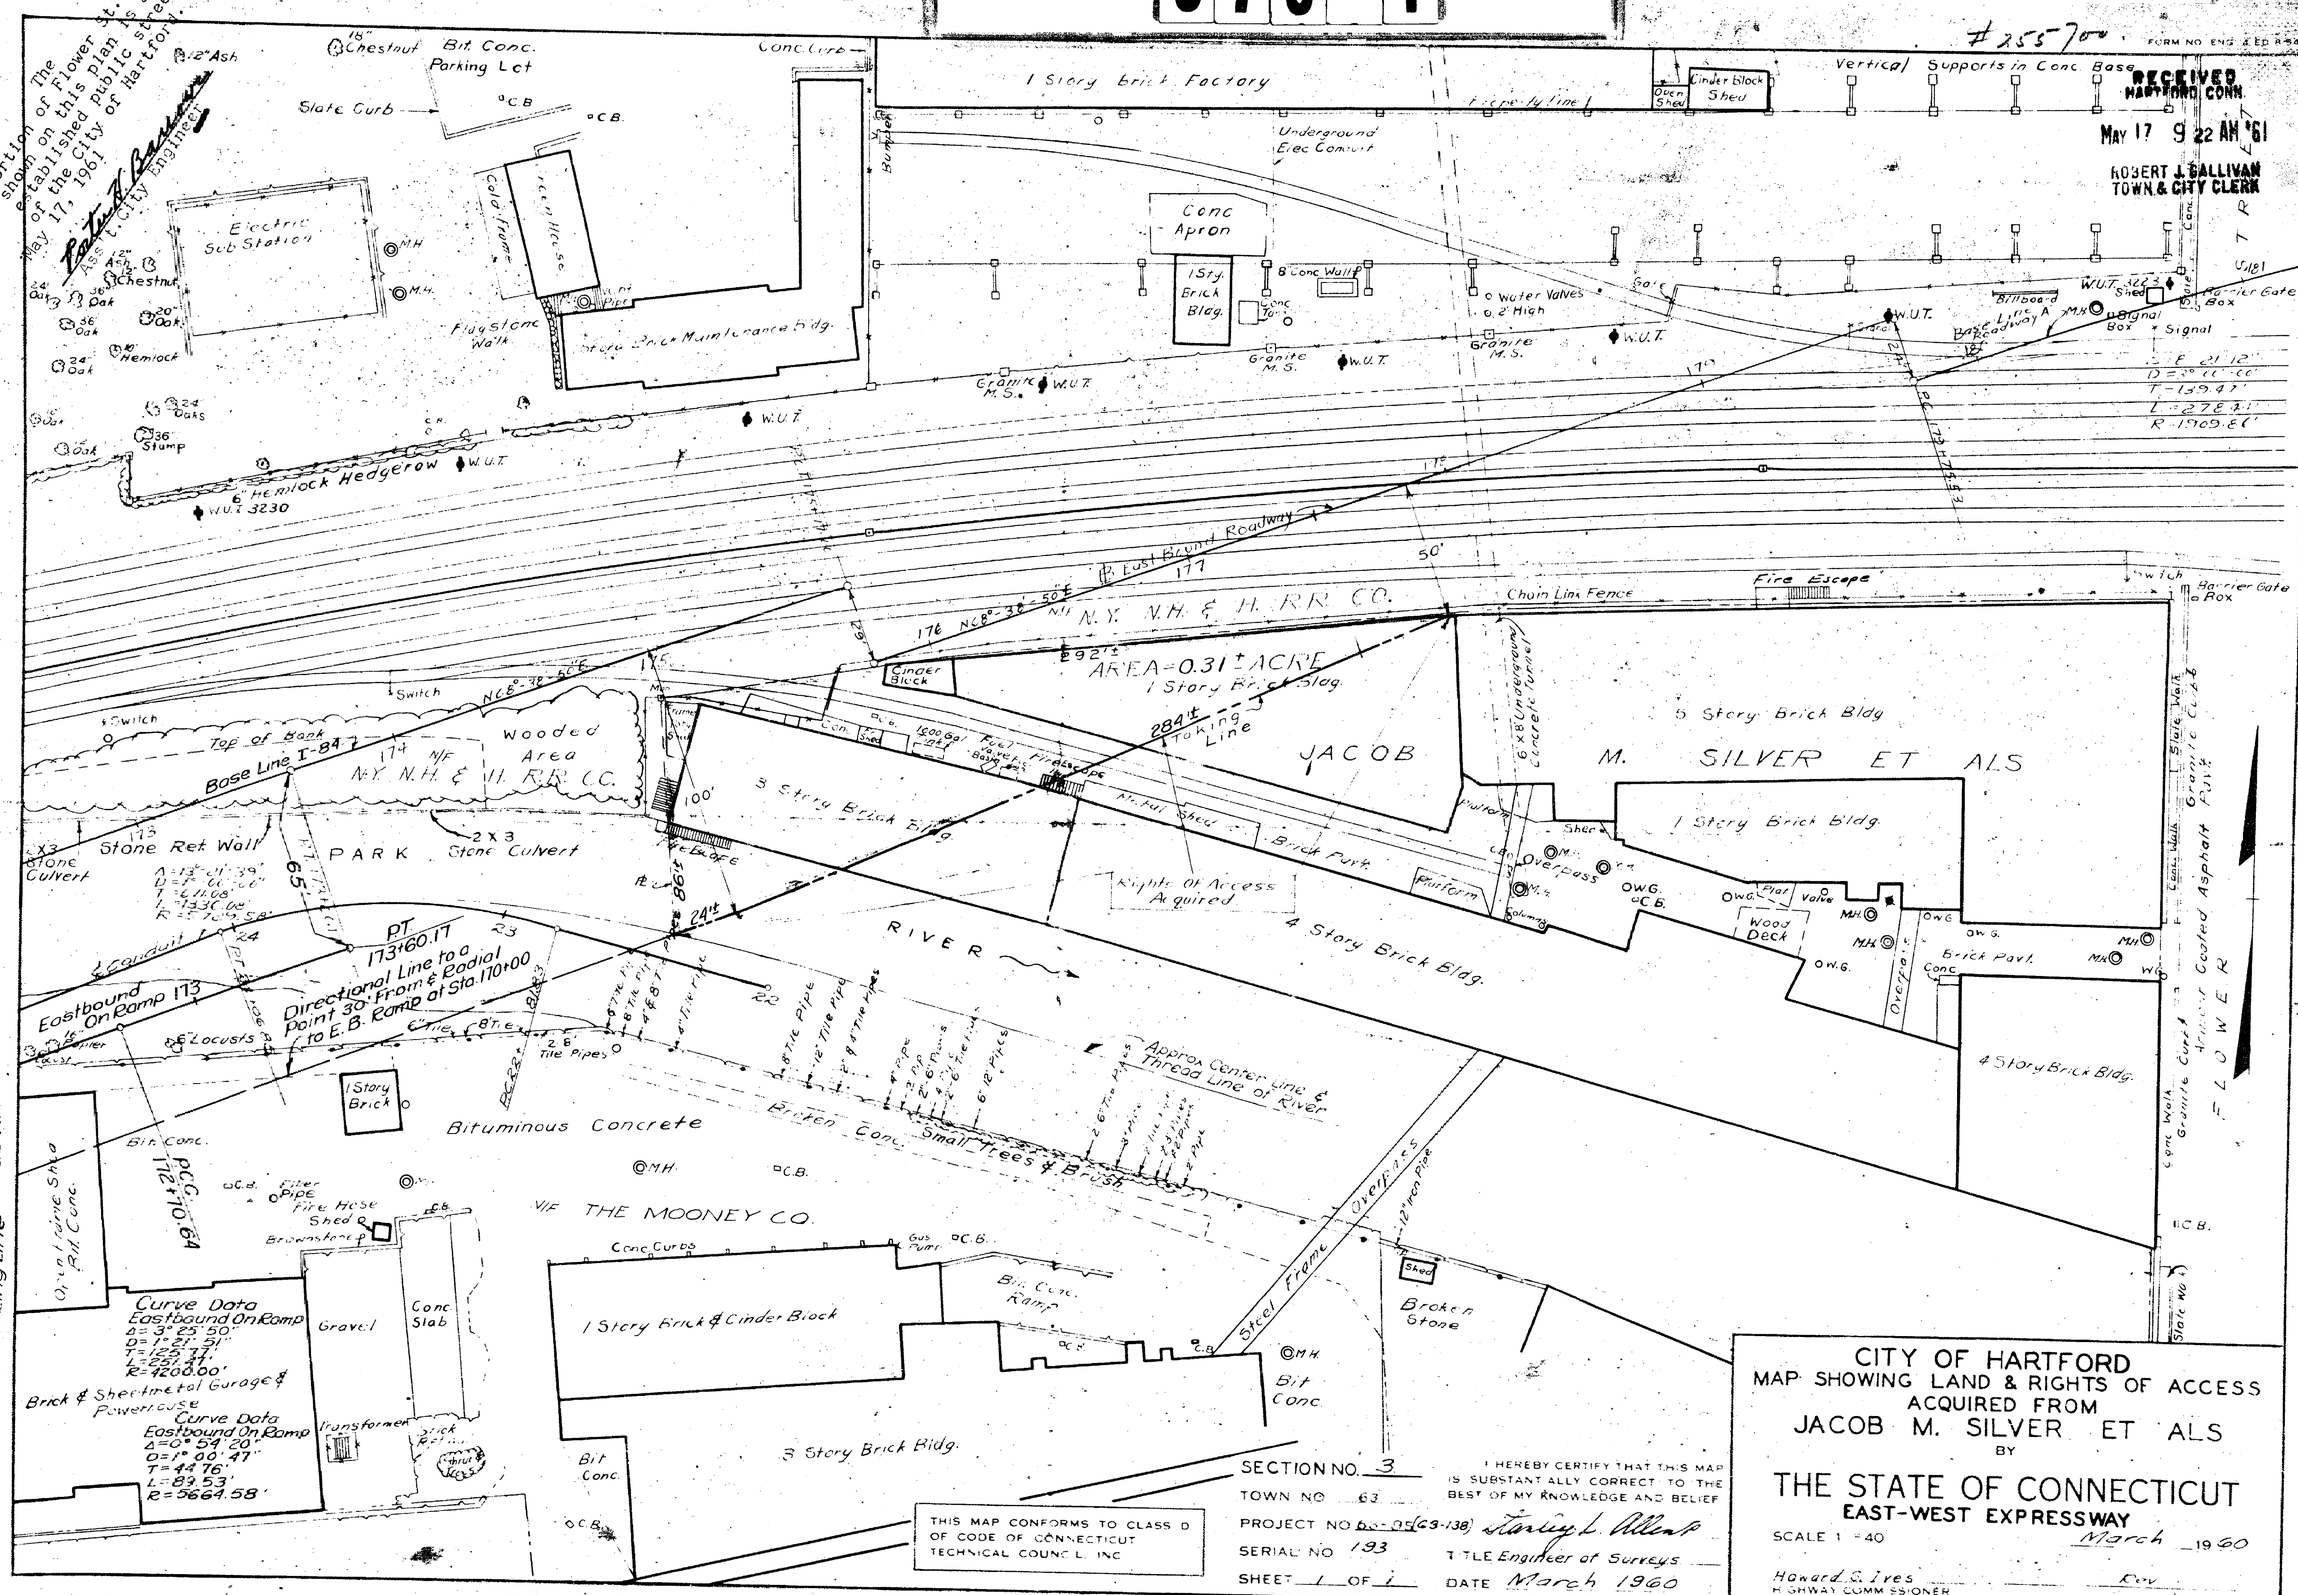

THIS MAP CONFORMS TO CLASS D OF CODE OF CONNECTICUT TECHNICAL COUNCIL, INC

SECTION NO. 3
TOWN NO. 63
PROJECT NO. BR-05(C3-138)
SERIAL NO. 193
SHEET 1 OF 1

I HEREBY CERTIFY THAT THIS MAP IS SUBSTANTIALLY CORRECT TO THE BEST OF MY KNOWLEDGE AND BELIEF
Stanley L. Allen
TITLE Engineer of Surveys
DATE March 1960

CITY OF HARTFORD
MAP SHOWING LAND & RIGHTS OF ACCESS ACQUIRED FROM
JACOB M. SILVER ET ALS
BY
THE STATE OF CONNECTICUT
EAST-WEST EXPRESSWAY

SCALE 1" = 40'
March 1960

Howard S. Ives
HIGHWAY COMMISSIONER

Rev.

C.E.