605-1

The portions of Capitol Ave. and Park Terr. shown on this plan are established public streets of the City of Hartford.

Aug. 21, 1961

Winifred W. DeMay
City Engineer

ENG. 1A ED 11-56

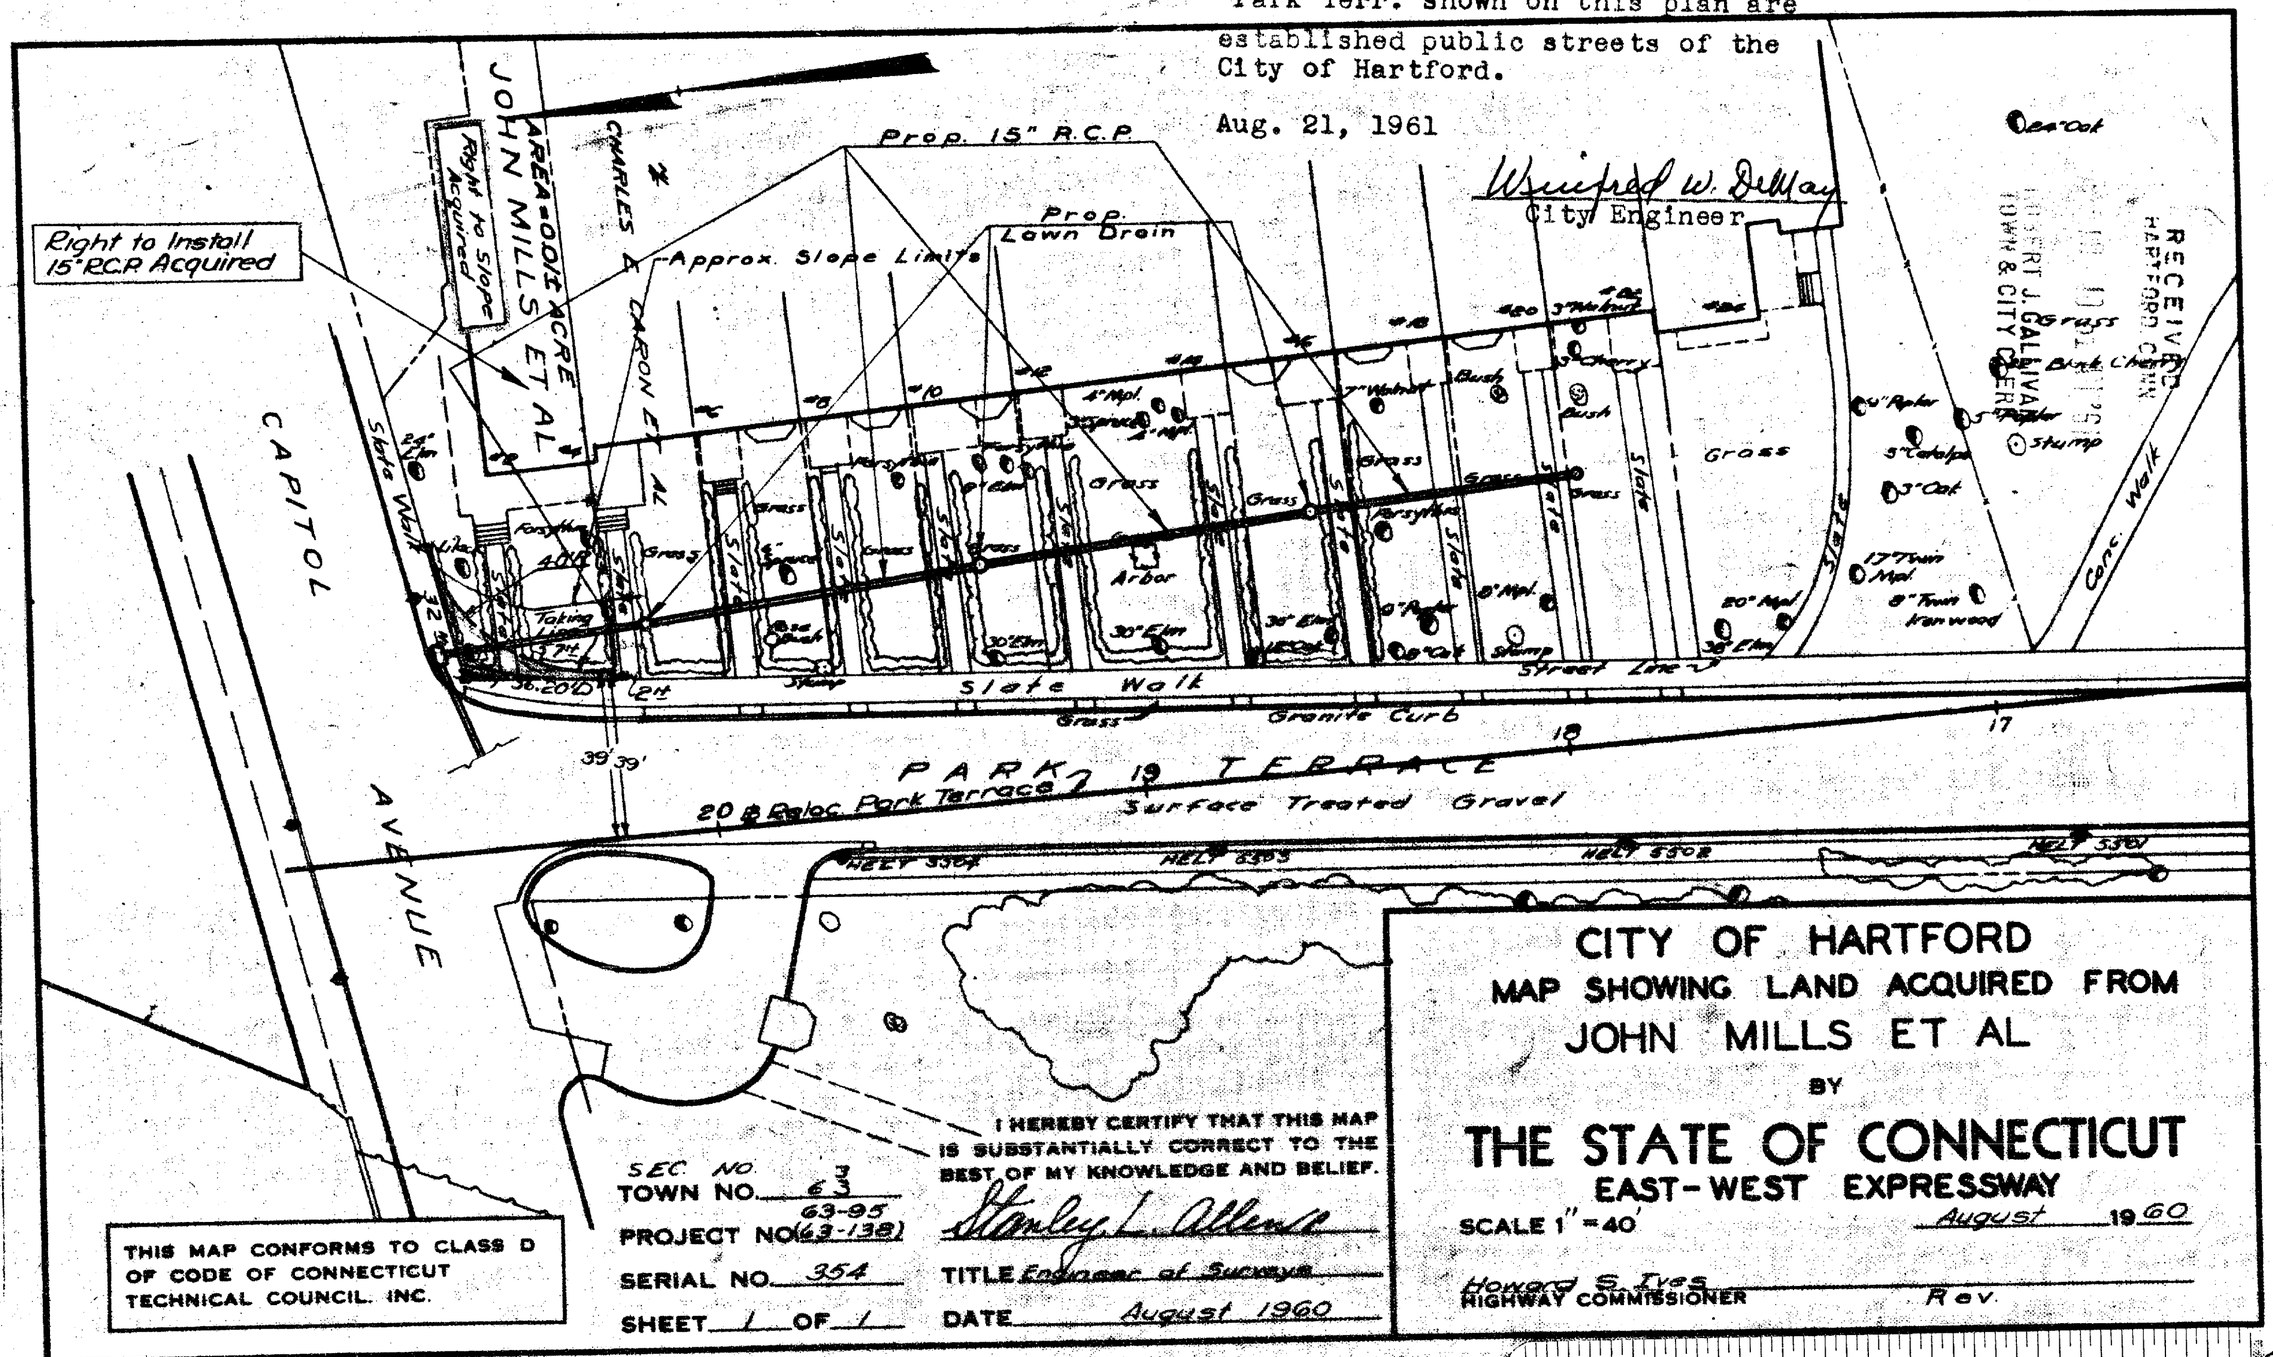

DATE	REVISION	REQ. BY
8/22/60	Drainage Added	L.D.W.
10/26/60	Title	L.D.W.
12/3/60	Drainage Added	L.D.W.
1/28/61	Drainage	L.D.W.

THIS MAP CONFORMS TO CLASS D OF CODE OF CONNECTICUT TECHNICAL COUNCIL, INC.

SEC. NO. 3
TOWN NO. 63
PROJECT NO. 63-95 (63-138)
SERIAL NO. 354
SHEET 1 OF 1

I HEREBY CERTIFY THAT THIS MAP IS SUBSTANTIALLY CORRECT TO THE BEST OF MY KNOWLEDGE AND BELIEF.

Stanley L. Allen
TITLE Engineer of Surveys
DATE August 1960

CITY OF HARTFORD
MAP SHOWING LAND ACQUIRED FROM
JOHN MILLS ET AL
BY
THE STATE OF CONNECTICUT
EAST-WEST EXPRESSWAY

SCALE 1" = 40'

August 1960

Howard S. Ives
HIGHWAY COMMISSIONER

Rev.

C.E.

Ruggaas-Dietzgen Co., Inc., New York N. Y. No. 134 Arkwright Tracing Cloth