606

RECEIVED
HARTFORD, CONN.
JUL 24 9 59 AM '61
ROBERT J. BALIOTTI
TOWN & CITY CLERK

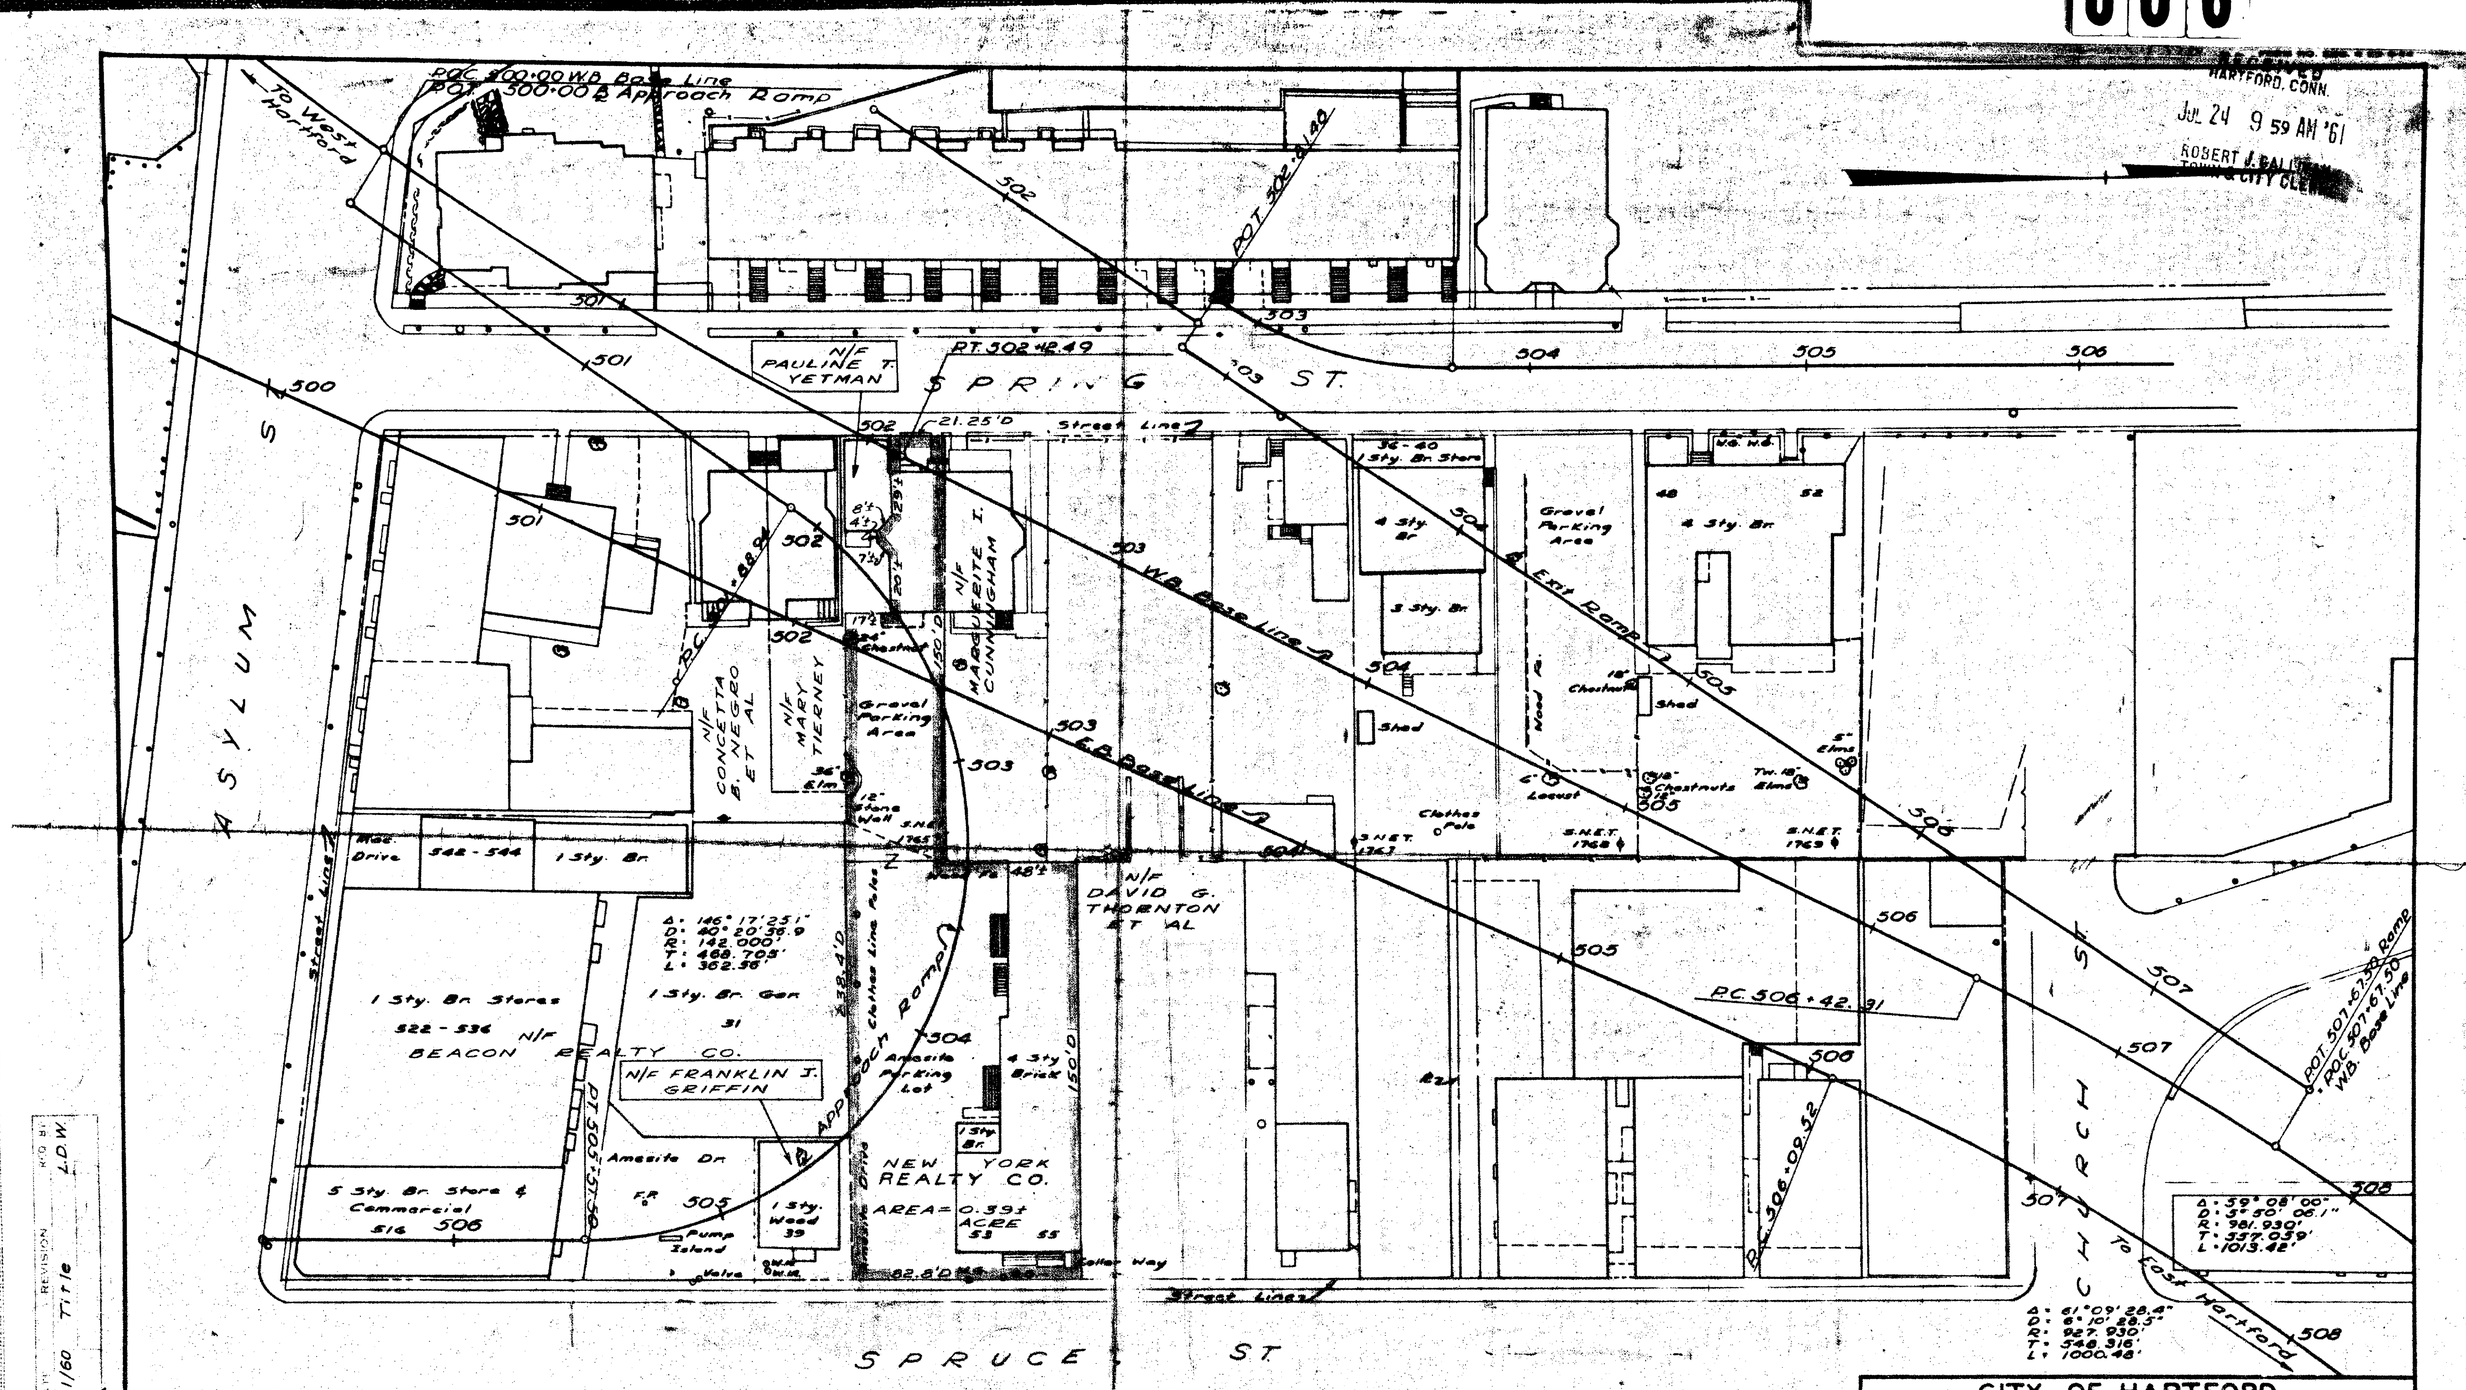

CITY OF HARTFORD
MAP SHOWING LAND ACQUIRED FROM
NEW YORK REALTY CO.
BY
THE STATE OF CONNECTICUT
EAST-WEST EXPRESSWAY

SCALE 1" = 40' March 1960

Howard S. Ives Rev.
HIGHWAY COMMISSIONER

SECTION NO. 2
TOWN NO. 63
PROJECT NO. 63-95
SERIAL NO. 314
SHEET 1 OF 1

I HEREBY CERTIFY THAT THIS MAP IS SUBSTANTIALLY CORRECT TO THE BEST OF MY KNOWLEDGE AND BELIEF.
Stanley L. Albano
TITLE Engineer of Surveys
DATE March 1960

THIS MAP CONFORMS TO CLASS D OF CODE OF CONNECTICUT TECHNICAL COUNCIL, INC.

Scale 1/60 Title MOT
REVISION
NO. BY

This portions of Spring St., Asylum St., Spruce St. and Park Ave. as shown on this map were laid out by the City of Hartford
Supreme Court
July 25 1961
Notary Public