722

FORM NO. ENG 4 ED-8-54

The portions of Olive St. and Rose St. shown on this plan are established public streets of the City of Hartford.

July 11, 1963

Peter H. Berson
City Engineer

RECEIVED
HARTFORD CONN.
JUL 9 1 32 PM '63
ROBERT J. GALLIVAN
TOWN & CITY CLERK

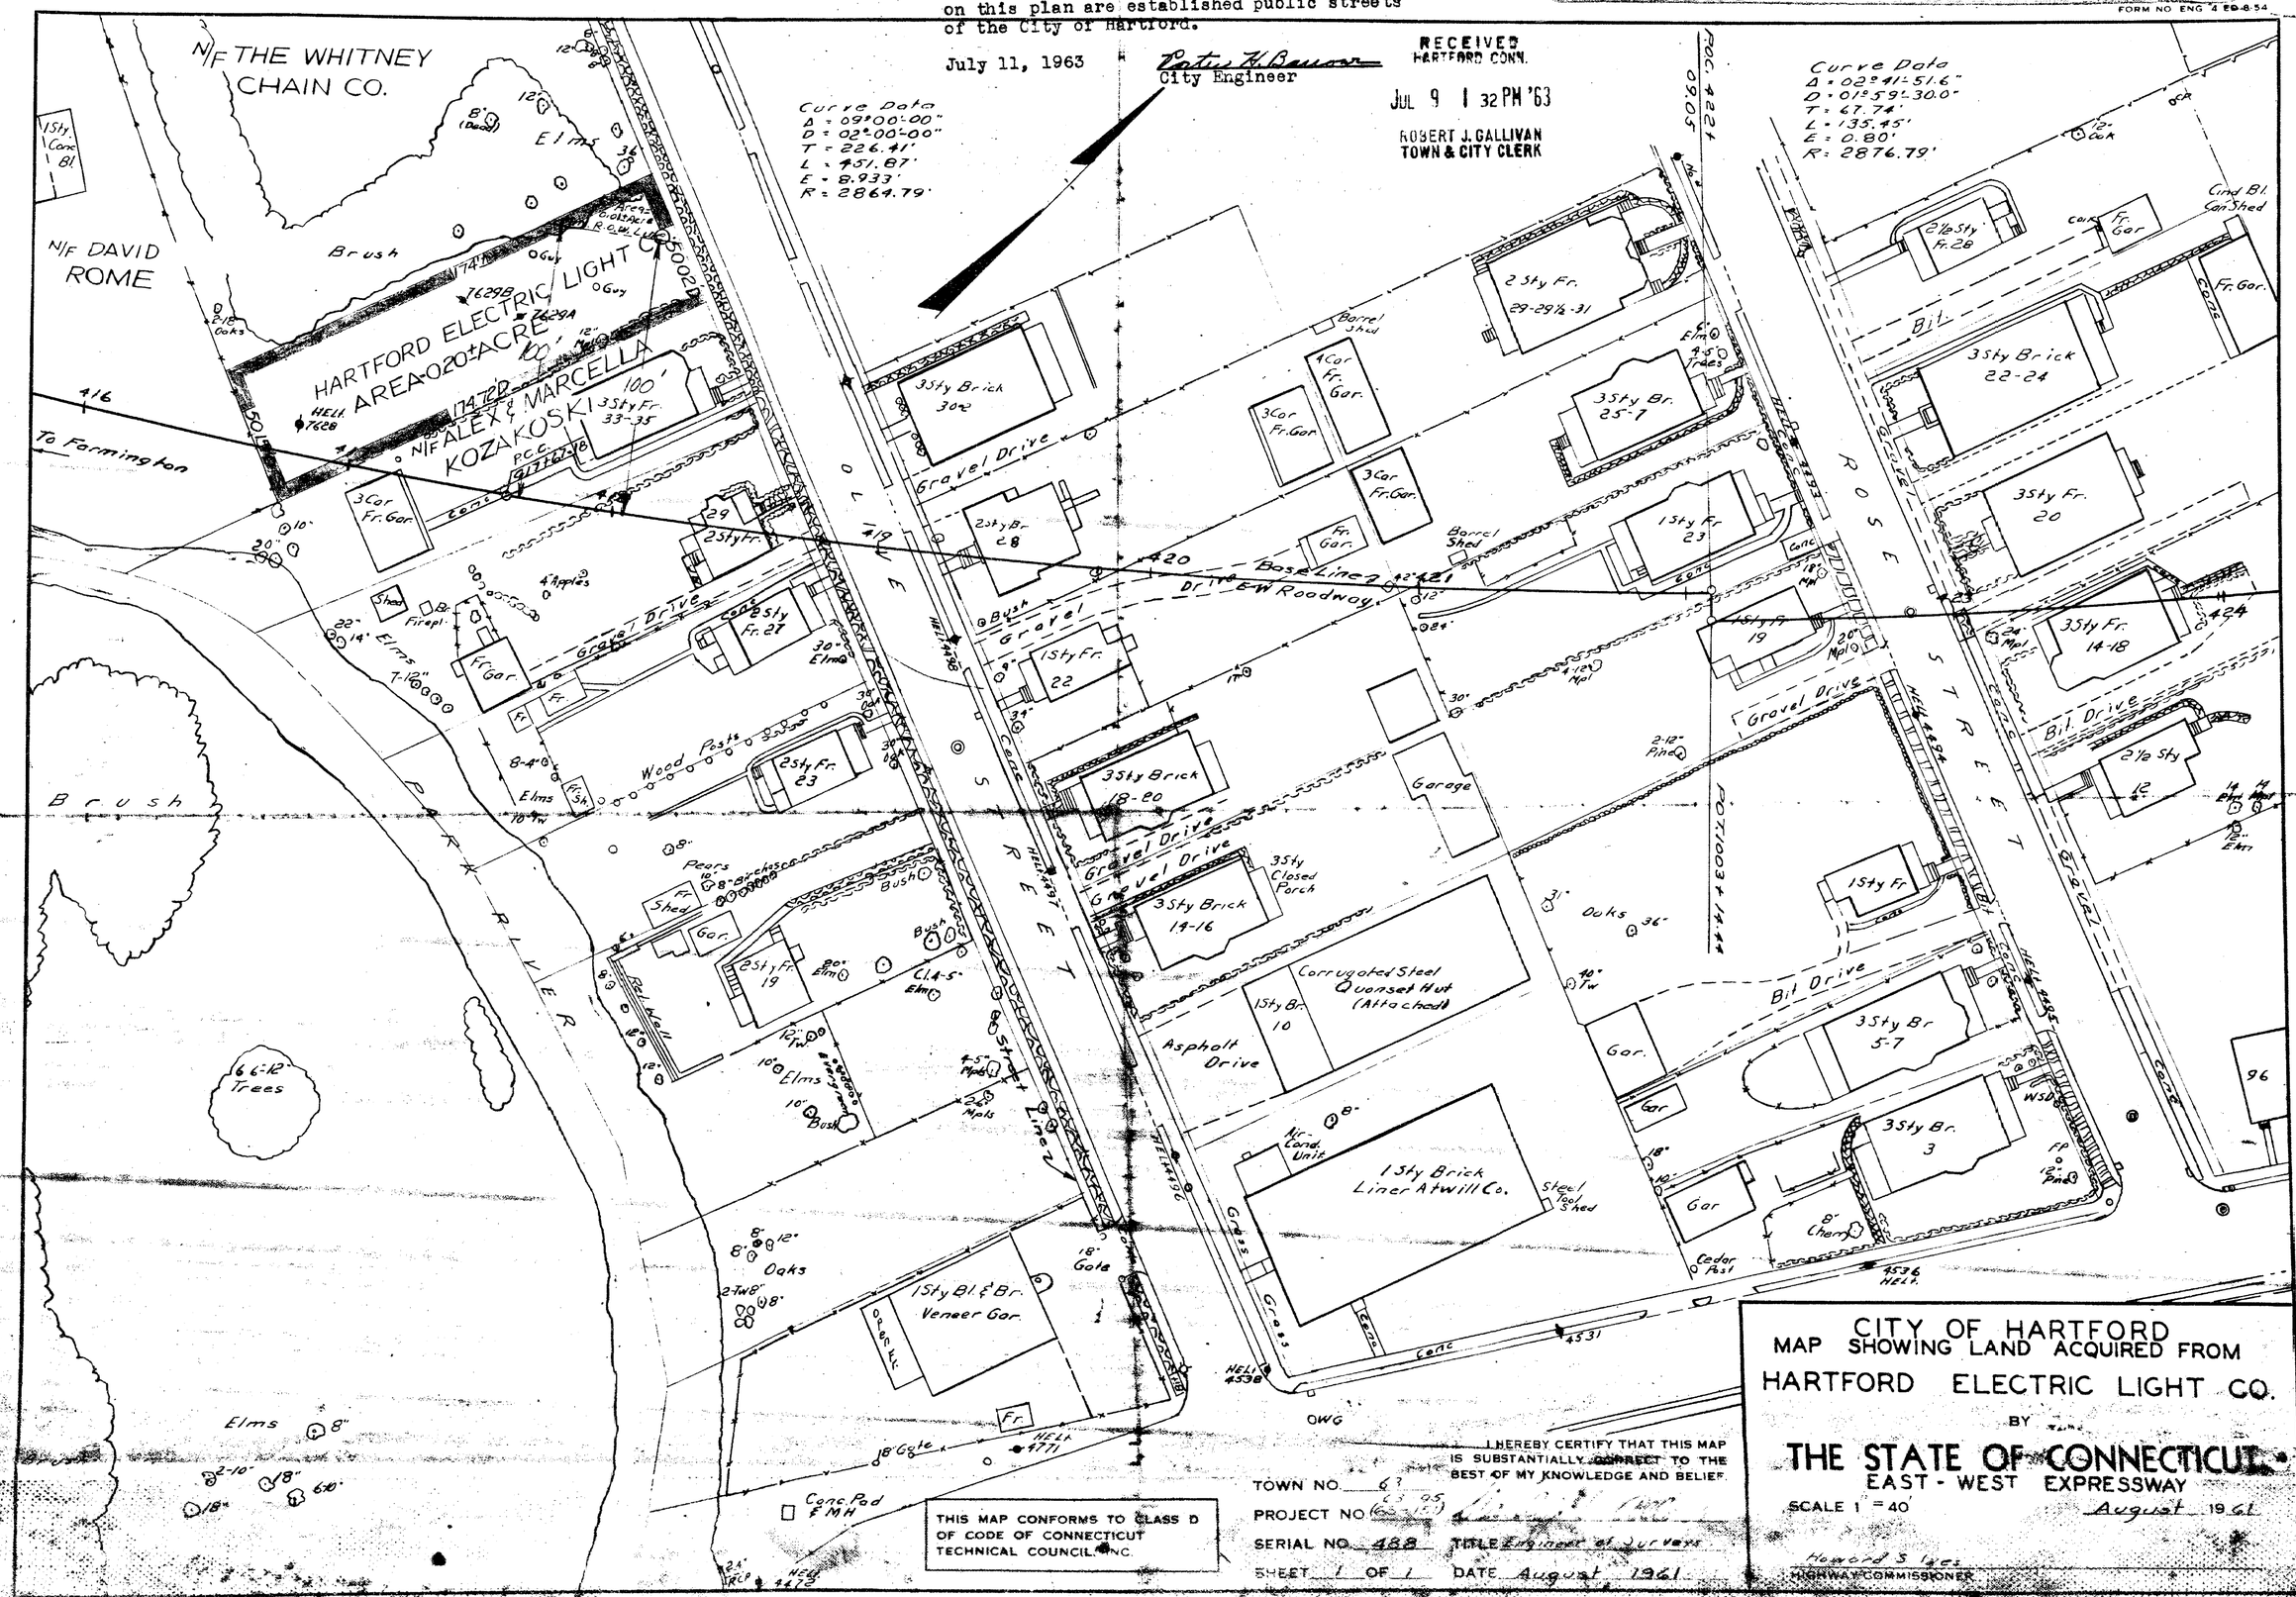
N/F THE WHITNEY CHAIN CO.
N/F DAVID ROME
HARTFORD ELECTRIC LIGHT CO.
AREA-020±ACRE
N/F ALEX & MARCELLA KOZAKOSKI
To Farmington
Curve Data
Δ = 09°00'-00"
D = 02°-00'-00"
T = 226.41'
L = 451.87'
E = 8.933'
R = 2864.79'
Curve Data
Δ = 02°41'-51.6"
D = 01°59'-30.0"
T = 67.74'
L = 135.45'
E = 0.80'
R = 2876.79'
Base Line 2
Drive E-W Roadway
Gravel Drive
Bil Drive
Asphalt Drive
Grass
Concrete
Wood Posts
Brush
Elms
Oaks
Pears
Trees
OLIVE STREET
ROSE STREET
Street Line 2
3 Sty Brick 30-32
2 Sty Fr. 29-29½-31
3 Sty Br. 25-7
3 Sty Brick 22-24
3 Sty Fr. 20
3 Sty Fr. 14-18
2½ Sty Fr. 28
2 Sty Br. 28
1 Sty Fr. 22
1 Sty Fr. 23
1 Sty Fr. 19
3 Sty Fr. 33-35
2 Sty Fr. 27
2 Sty Fr. 23
2 Sty Fr. 19
3 Sty Brick 18-20
3 Sty Brick 14-16
3 Sty Closed Porch
Corrugated Steel Quonset Hut (Attached)
1 Sty Br. 10
1 Sty Brick Liner Atwill Co.
Steel Tool Shed
Air Cond. Unit
Garage
3 Sty Br. 5-7
3 Sty Br. 3
1 Sty Fr.
2½ Sty
96
1 Sty Bl. & Br. Veneer Gar.
Conc. Pad & MH
Barrel Shed
Cedar Post
Cind. Bl. Car Shed
Fr. Gar.
3 Car Fr. Gar.
4 Car Fr. Gar.
Shed
Fr. Sh.
Gar.
Bell Well
Fireplace
4 Apples
Bush
Gate
Curb
Fence
Guy
HELI 4496
HELI 4497
HELI 4531
HELI 4538
HELI 4771
HELI 4472
HELI 4536
HELI 4535
OWG
ROC 4224
ROC 4225
ROC