737

RECEIVED
HARTFORD CONN.
JUL 24 10 59 AM '63
ROBERT J. GALLIVAN
TOWN & CITY CLERK

The portions of Main Street and Asylum Street shown on this plan are established public streets of the City of Hartford.

July 26, 1963

City Engineer

THE CONNECTICUT BANK AND TRUST COMPANY

PROPERTY OF

TO BE CONVEYED TO

HARTFORD NATIONAL BANK AND TRUST COMPANY

MAIN & ASYLUM STREETS

HARTFORD CONNECTICUT

SCALE: 1 INCH = 8 FEET SEPTEMBER, 1962

PETERSEN & HOFFMAN, ENGINEERS
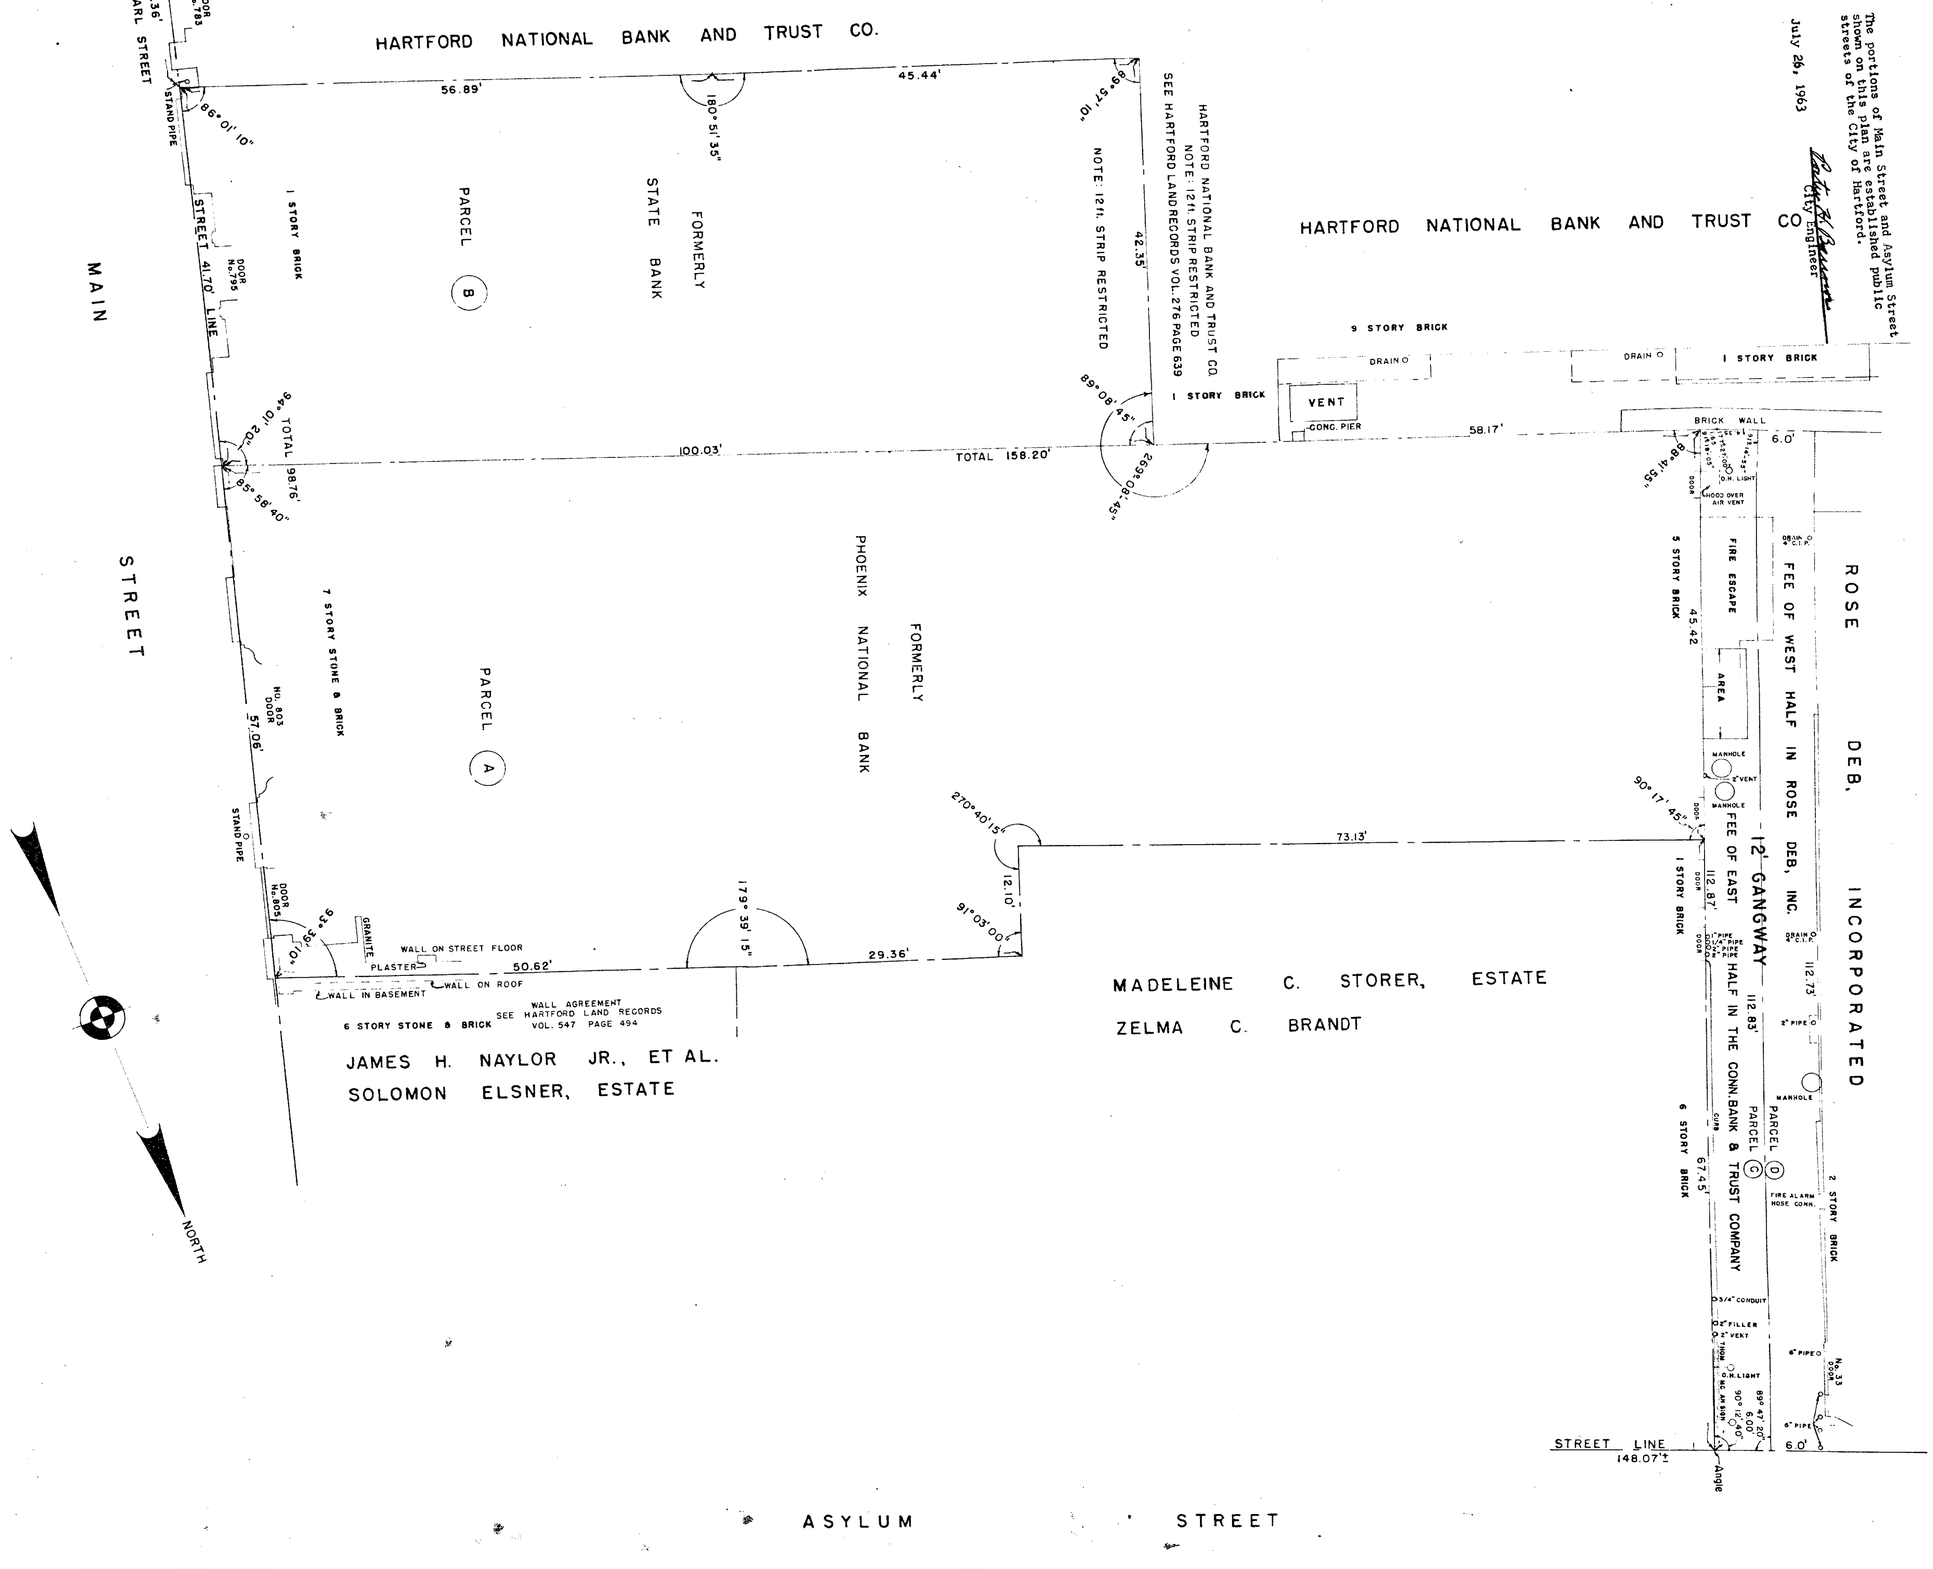
I HEREBY CERTIFY THAT THIS MAP IS SUBSTANTIALLY CORRECT.