796

The portion of Sigourney Street shown on this plan is an established public street of the City of Hartford.

MAY 4, 1966

City Engineer

RECEIVED
HARTFORD, CONN.
MAY 3 1 02 PM '66
ROBERT J. GALLIVAN
TOWN & CITY CLERK

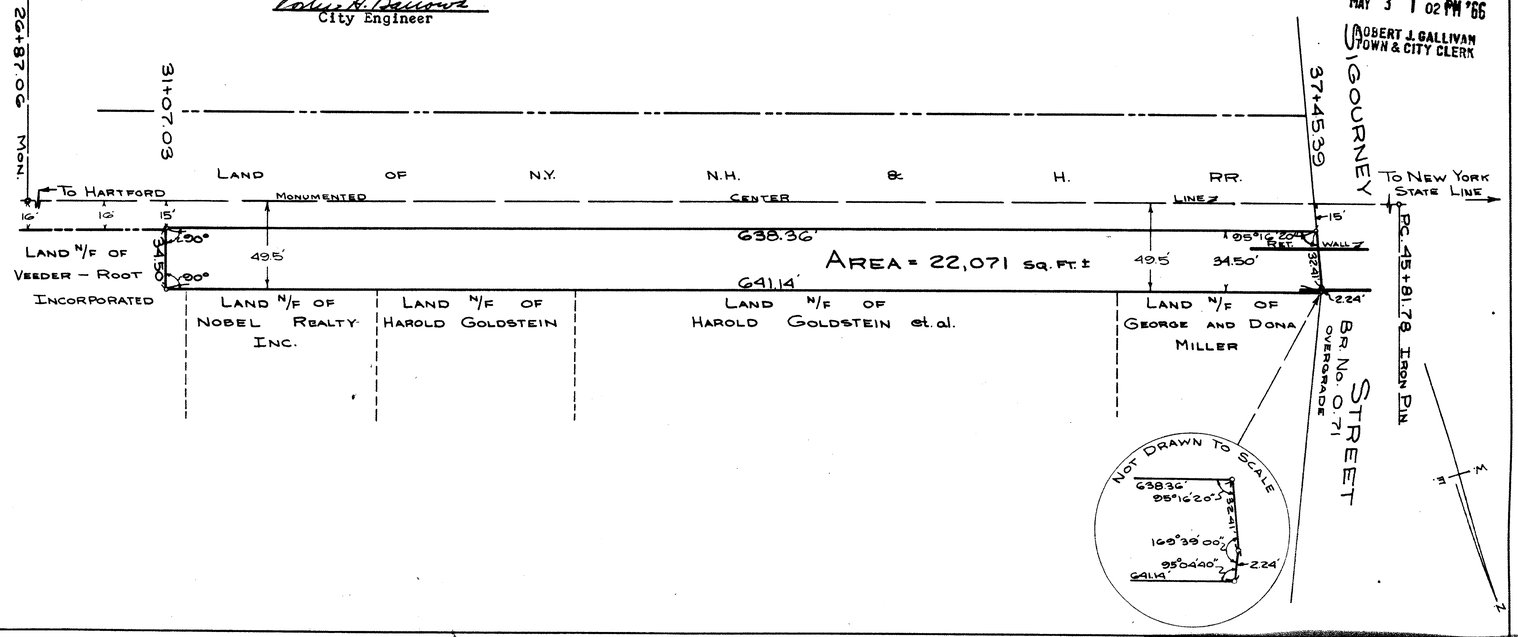


I hereby certify that this map is substantially correct

Supervisor of Surveys
of the N.Y.N.H. & H.R.R.

NEW YORK, NEW HAVEN & HARTFORD RAILROAD
OFFICE OF ENGINEER - REAL ESTATE

# LAND IN HARTFORD, CONN.
TO BE RELEASED TO
# BACON LIQUOR COMPANY

SCALE 1 IN. = 50 FT.

JAN. 1966

V.S. 5969 MAP 1

B-7056

J.F. 14494

796