810

The portion of Asylum St. shown on this plan is an established public street of the City of Hartford.

Porter H. Barrows
City Engineer

July 19, 1966

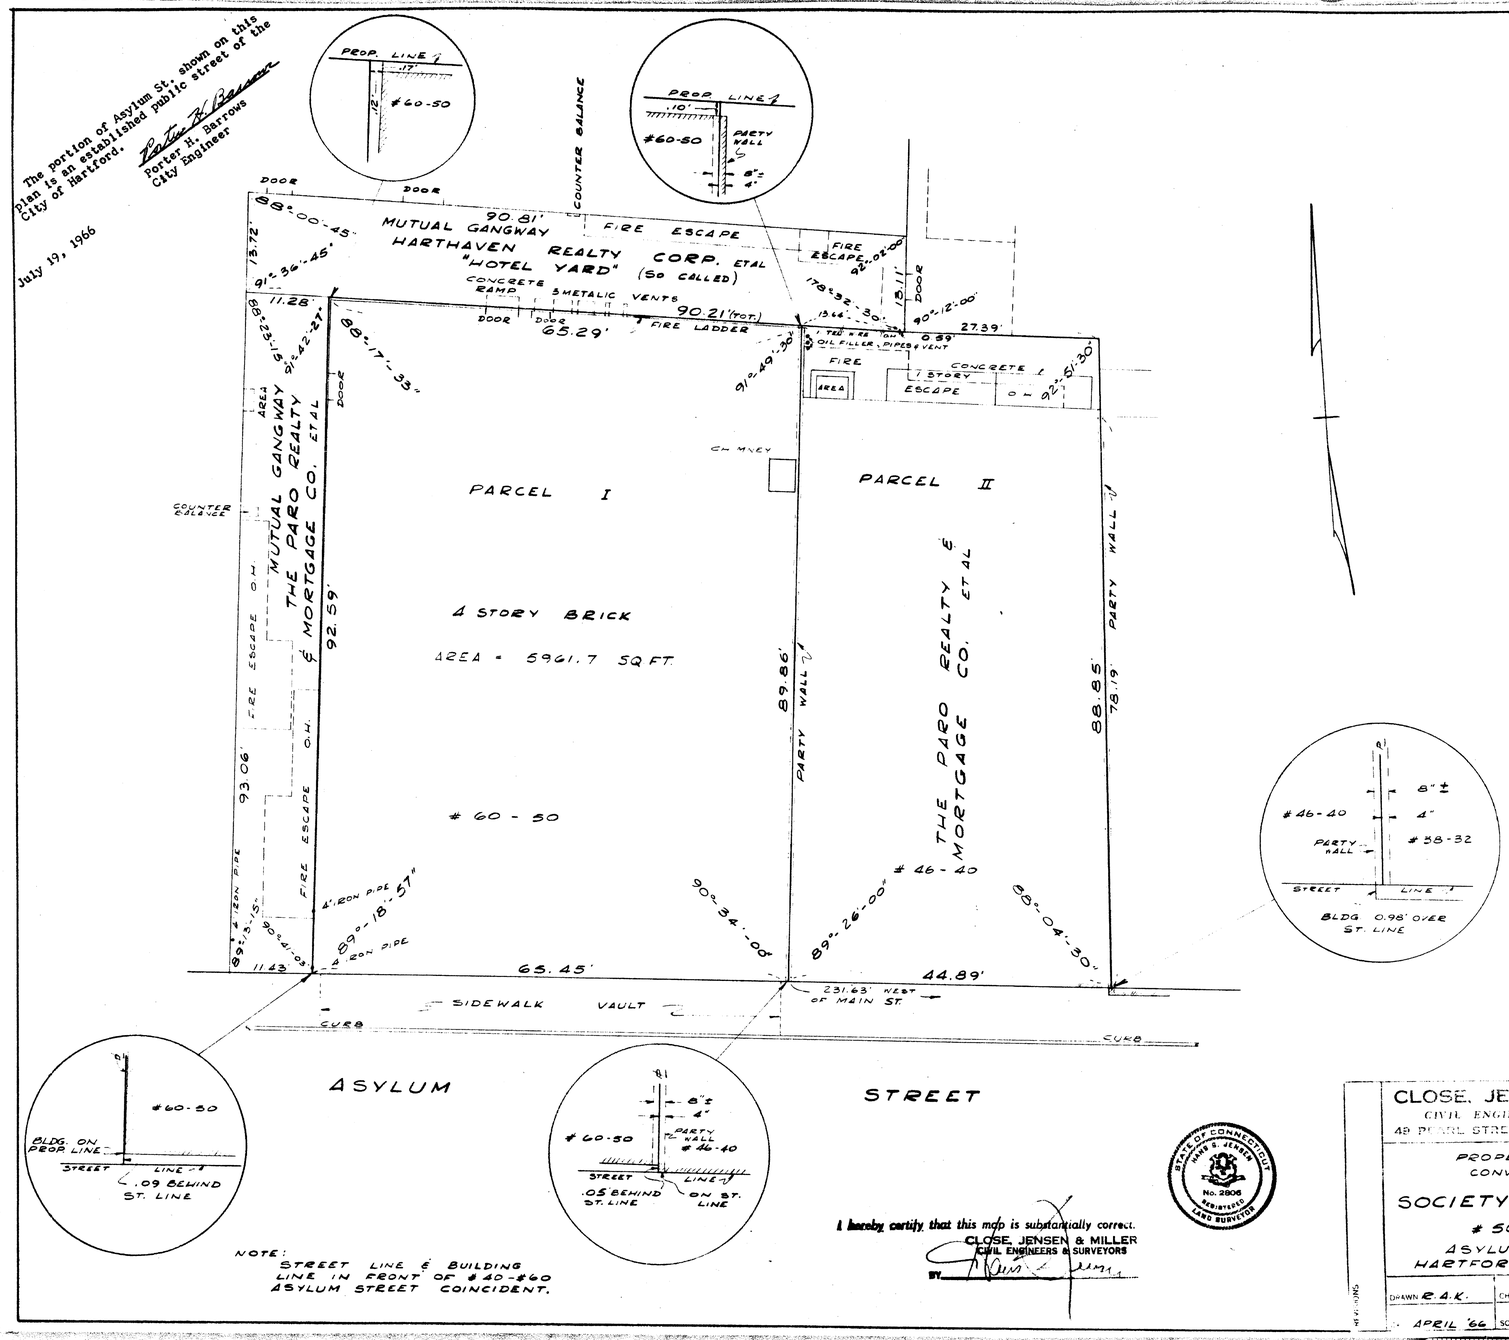

NOTE:
STREET LINE & BUILDING LINE IN FRONT OF #40-#60 ASYLUM STREET COINCIDENT.

I hereby certify that this map is substantially correct.
CLOSE, JENSEN & MILLER
CIVIL ENGINEERS & SURVEYORS
BY

STATE OF CONNECTICUT
HAROLD S. JENSEN
No. 2806
REGISTERED LAND SURVEYOR

RECEIVED
HARTFORD, CONN.
JUL 14 3 44 PM '66
ROBERT J. SULLIVAN
TOWN & CITY CLERK

CLOSE, JENSEN & MILLER
CIVIL ENGINEERS & SURVEYORS
49 PEARL STREET HARTFORD, CONN.

PROPERTY TO BE CONVEYED TO

SOCIETY FOR SAVINGS
50 - 60
ASYLUM STREET
HARTFORD, CONNECTICUT

DRAWN R.A.K.	CHECKED H.S.J.	FILE NO
APRIL '66	SCALE 1"=10'	SHEET 1 OF 1