FORM NO. ENG. 17 ED. 12-61

RECEIVED
HARTFORD, CONN.
SEP 7 2 38 PM '66
ROBERT J. FALKNHAM
TOWN & CITY CLERK

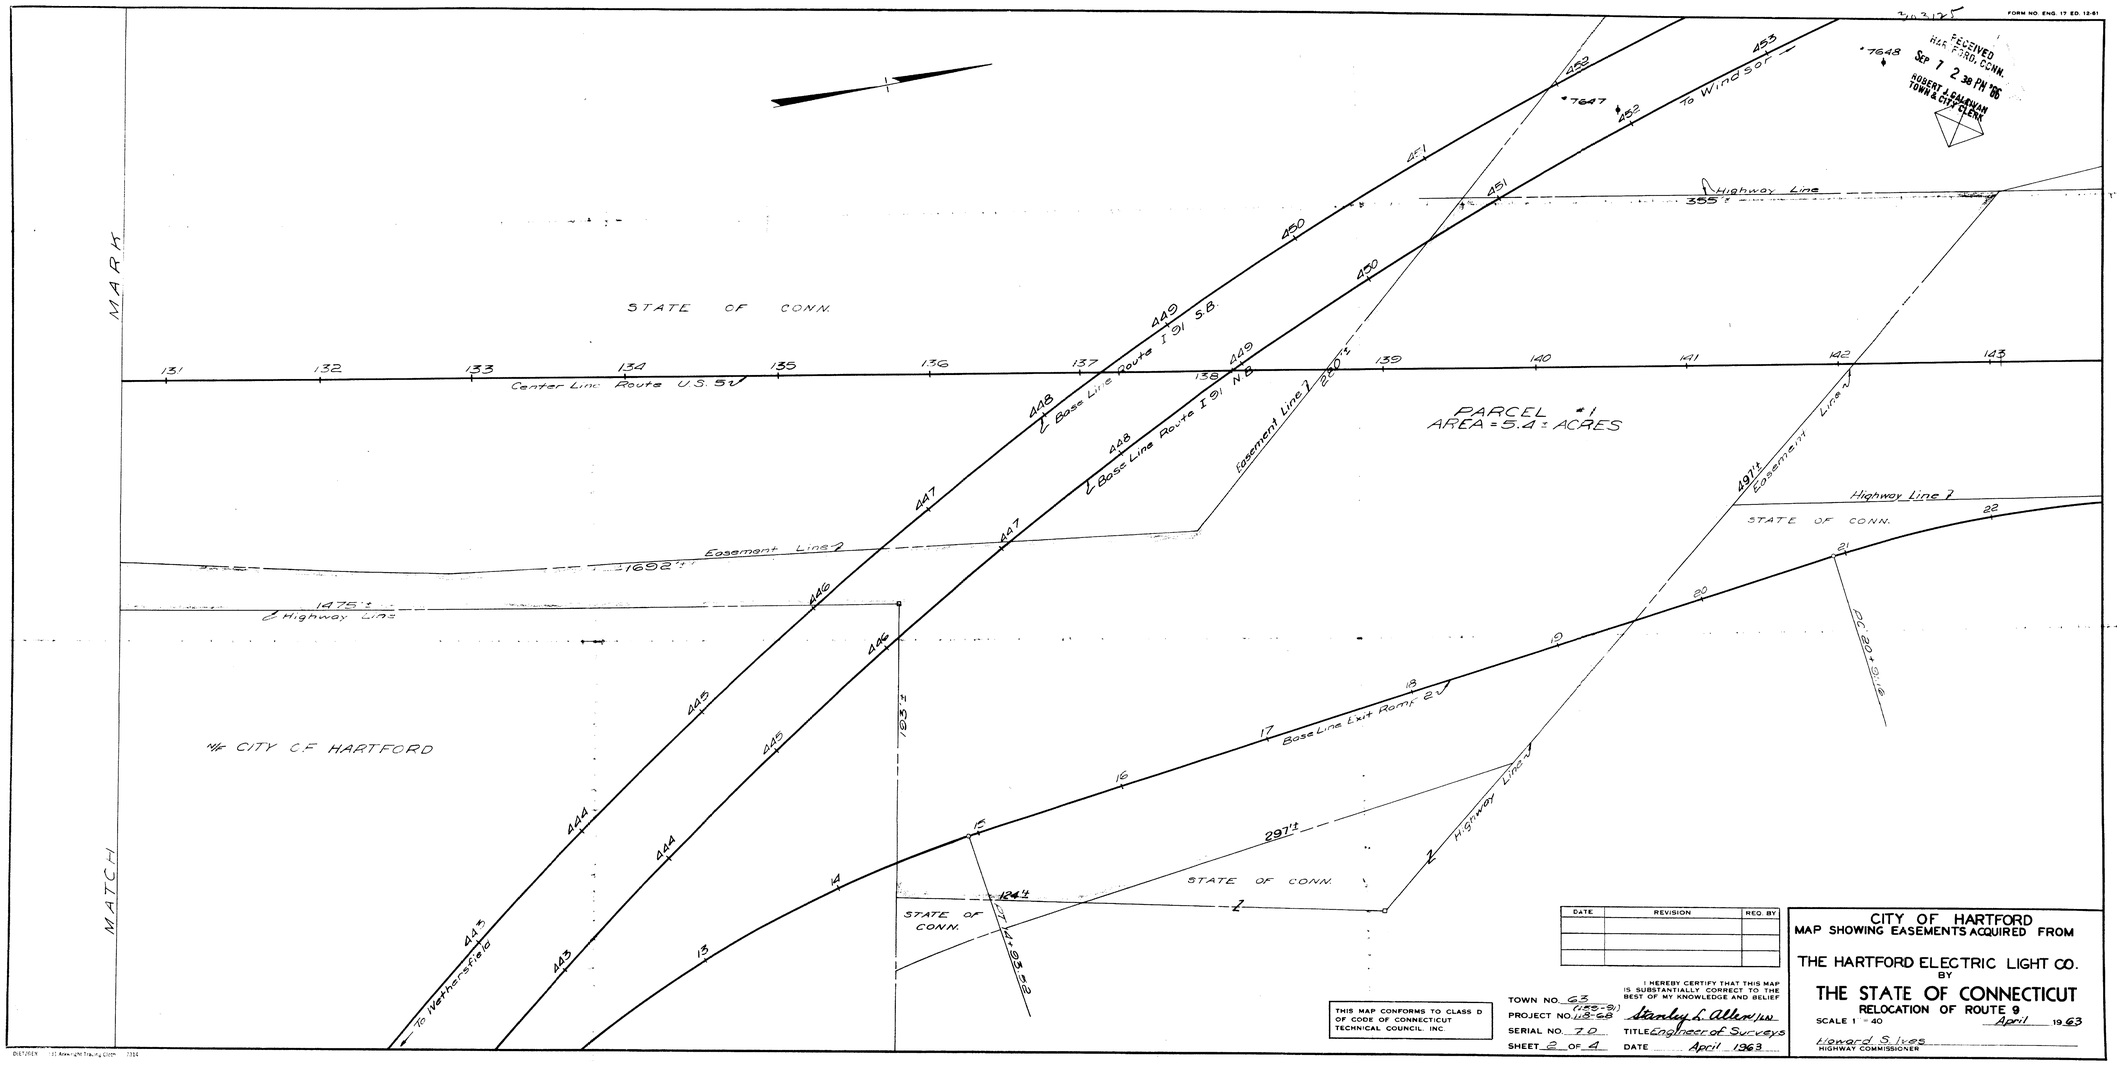

DATE	REVISION	REQ. BY

THIS MAP CONFORMS TO CLASS D OF CODE OF CONNECTICUT TECHNICAL COUNCIL, INC.

I HEREBY CERTIFY THAT THIS MAP IS SUBSTANTIALLY CORRECT TO THE BEST OF MY KNOWLEDGE AND BELIEF

TOWN NO. 63
PROJECT NO. 118-68 (185-91)
SERIAL NO. 70
SHEET 2 OF 4

Stanley L. Allen
TITLE Engineer of Surveys
DATE April 1963

CITY OF HARTFORD
MAP SHOWING EASEMENTS ACQUIRED FROM
THE HARTFORD ELECTRIC LIGHT CO.
BY
THE STATE OF CONNECTICUT
RELOCATION OF ROUTE 9
SCALE 1" = 40'
April 1963

Howard S. Ives
HIGHWAY COMMISSIONER

FILED
MAP NO.