861

861-1

The portions of Preston Street and Franklin Avenue shown on this Plan are established public streets of the City of Hartford.
August 31, 1967
City Engineer

RECEIVED
HARTFORD, CONN.
AUG 30 11 25 AM '67
ROBERT J. SULLIVAN
TOWN & CITY CLERK
31037

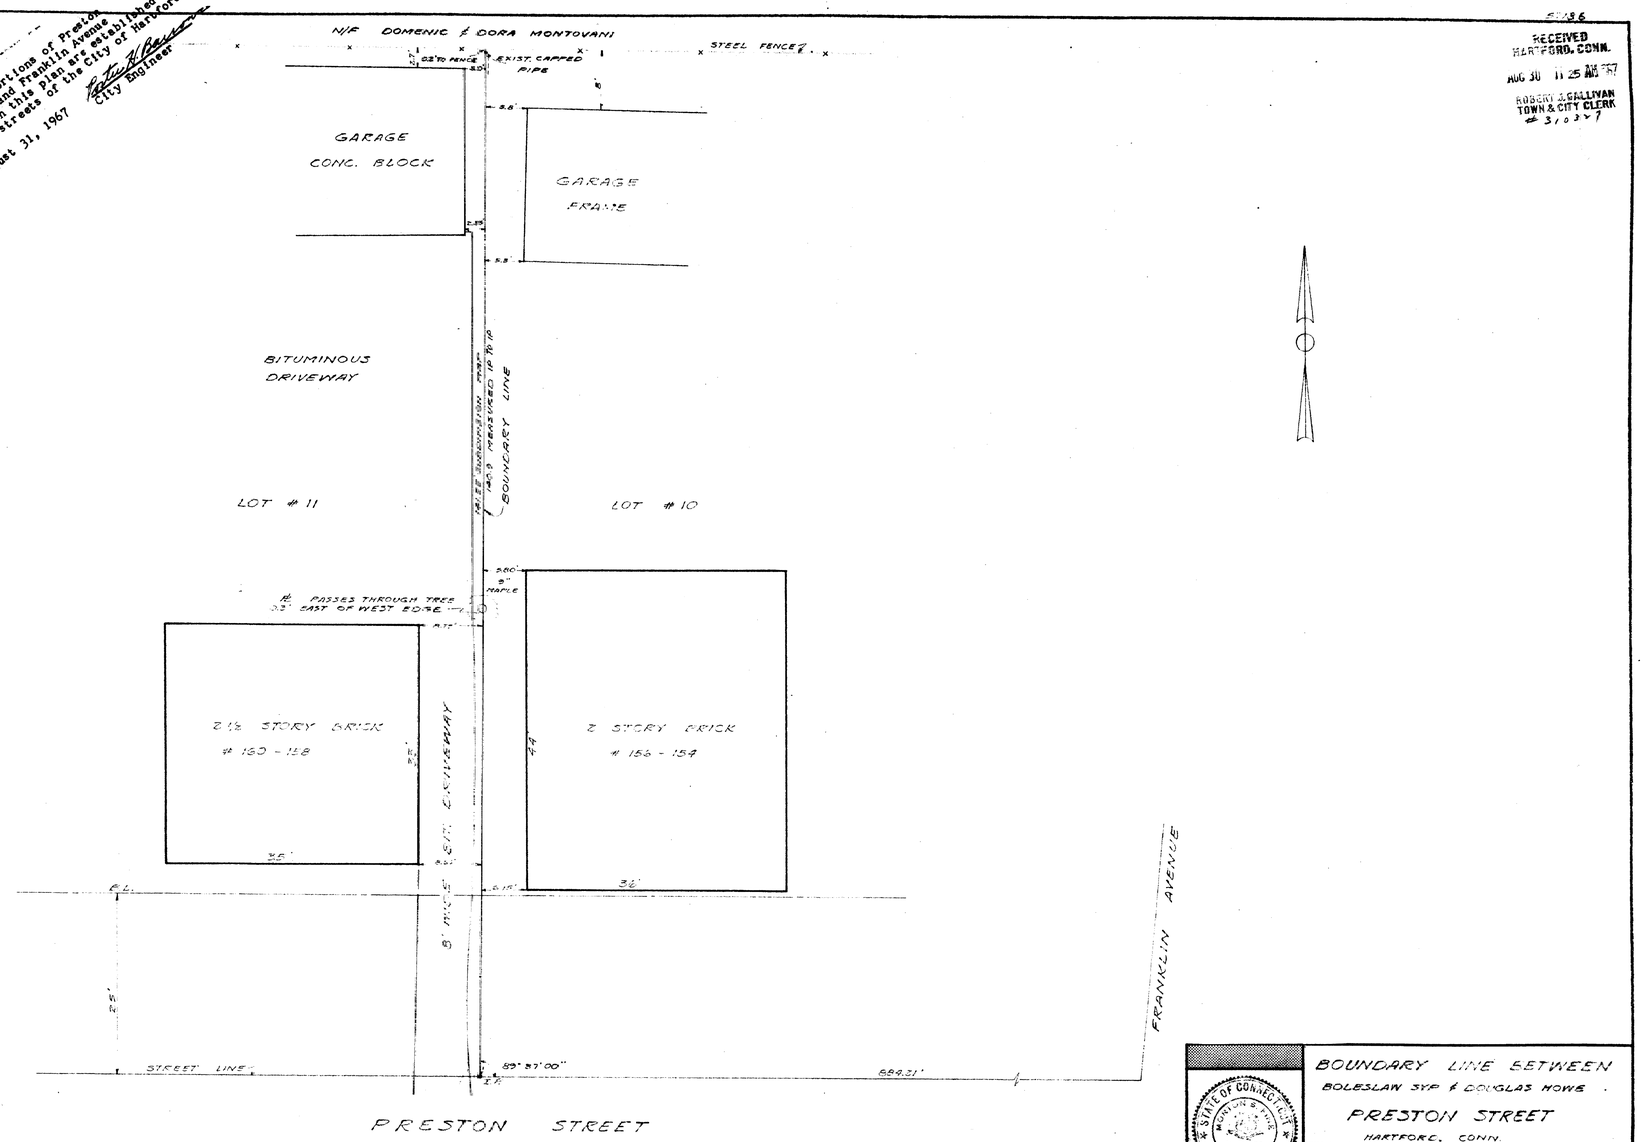

CERTIFIED SUBSTANTIALLY CORRECT
Morton S. Fine

STATE OF CONNECTICUT
MORTON S. FINE
No. 2331
PROFESSIONAL ENGINEER

BOUNDARY LINE BETWEEN
BOLESLAW SYP & DOUGLAS HOWE
PRESTON STREET
HARTFORD, CONN.

date: 1-5-67	drawn by: A.G.	job no 57136
scale: 1"=10'	checked by:	sheet no 1 of 1

MORTON S. FINE and ASSOCIATES
711 Cottage Grove Rd. Bloomfield, Conn.
Engineers Landscape Architects Surveyors