RECEIVED
HARTFORD, CONN.
MAR 1 11 14 AM '68
ROBERT J. GALLIVAN
TOWN & CITY CLERK

PROPERTY SURVEYED FOR

HEUBLEIN, INC.

NEW PARK AVENUE & FLATBUSH AVENUE
HARTFORD & WEST HARTFORD, CONN.

SCALE : 1 INCH = 32 FEET DECEMBER, 1967 ADDITIONS JAN. 1968

PETERSEN & HOFFMAN
SUCCESSORS TO SPENCER & WASHBURN, INC.

I HEREBY CERTIFY THAT THIS MAP IS SUBSTANTIALLY CORRECT.
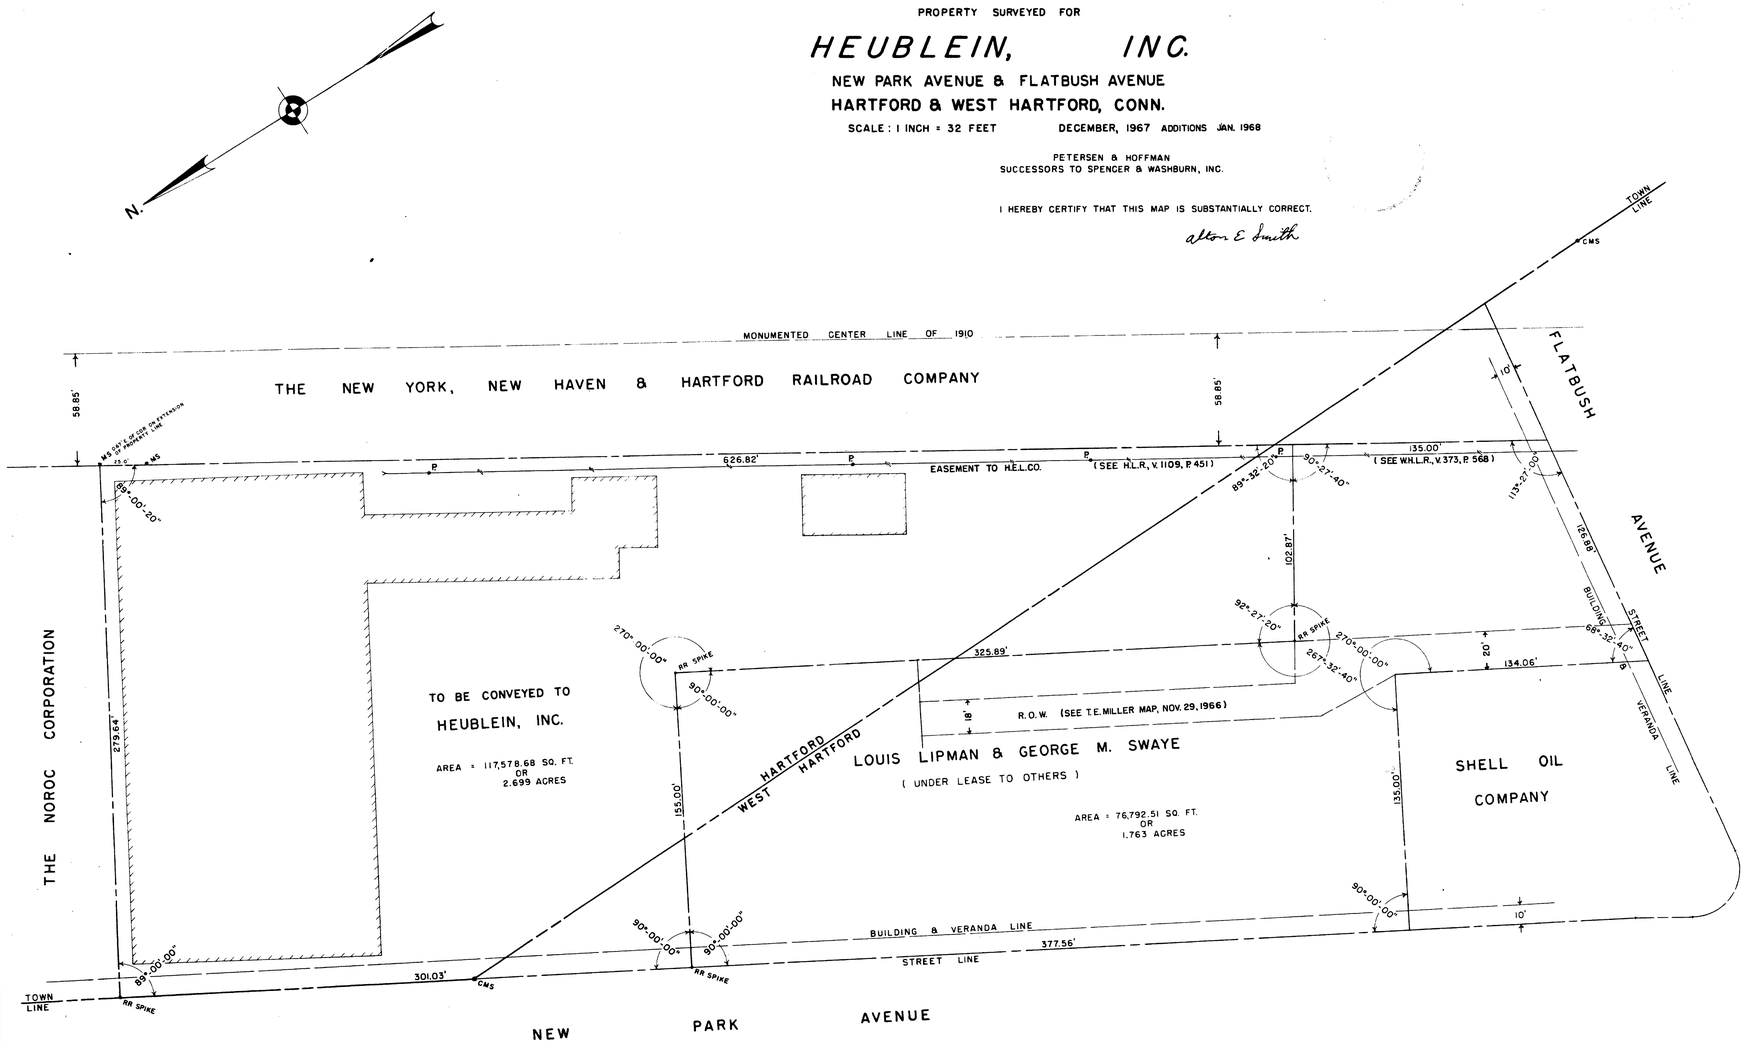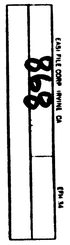
Alton E. Smith