The portion of Brookfield Street shown on this plan is an established public street of the City of Hartford.

May 29, 1968 Carlton R. Bangum
City Engineer

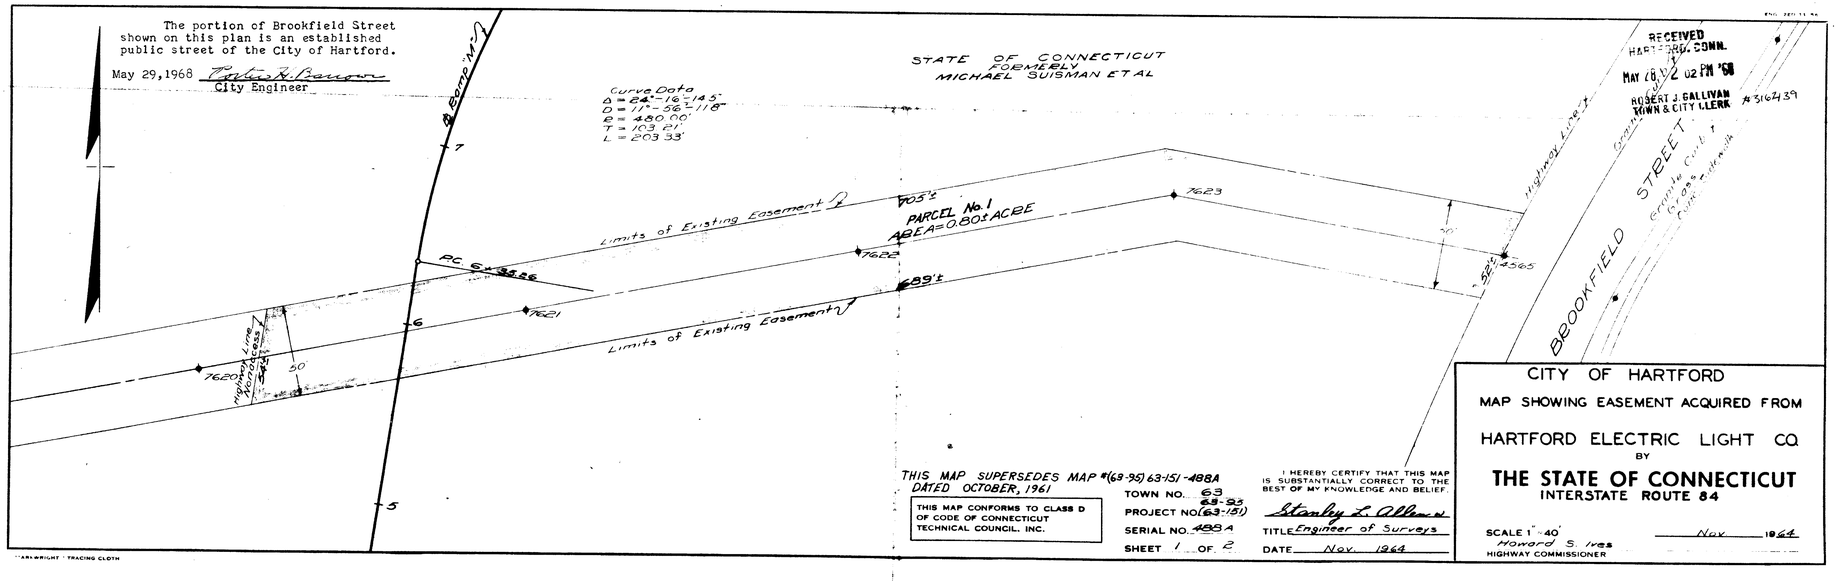

RECEIVED
HARTFORD, CONN.
MAY 28 12 02 PM '68
ROBERT J. GALLIVAN
TOWN & CITY CLERK
#316439

THIS MAP SUPERSEDES MAP #(63-95) 63-151-488A
DATED OCTOBER, 1961

THIS MAP CONFORMS TO CLASS D OF CODE OF CONNECTICUT TECHNICAL COUNCIL, INC.

TOWN NO. 63
PROJECT NO. 63-95 (63-151)
SERIAL NO. 488 A
SHEET 1 OF 2

I HEREBY CERTIFY THAT THIS MAP IS SUBSTANTIALLY CORRECT TO THE BEST OF MY KNOWLEDGE AND BELIEF.

Stanley L. Allman
TITLE Engineer of Surveys
DATE Nov. 1964

CITY OF HARTFORD
MAP SHOWING EASEMENT ACQUIRED FROM
HARTFORD ELECTRIC LIGHT CO.
BY
THE STATE OF CONNECTICUT
INTERSTATE ROUTE 84

SCALE 1" = 40'
Howard S. Ives
HIGHWAY COMMISSIONER

Nov. 1964

882

EAS-FILE CORP. IRVINE CA. EPH 34

0 INCHES 1 2 3 4