EASI FILE CORP IRVINE CA EFH 34

915

915-1

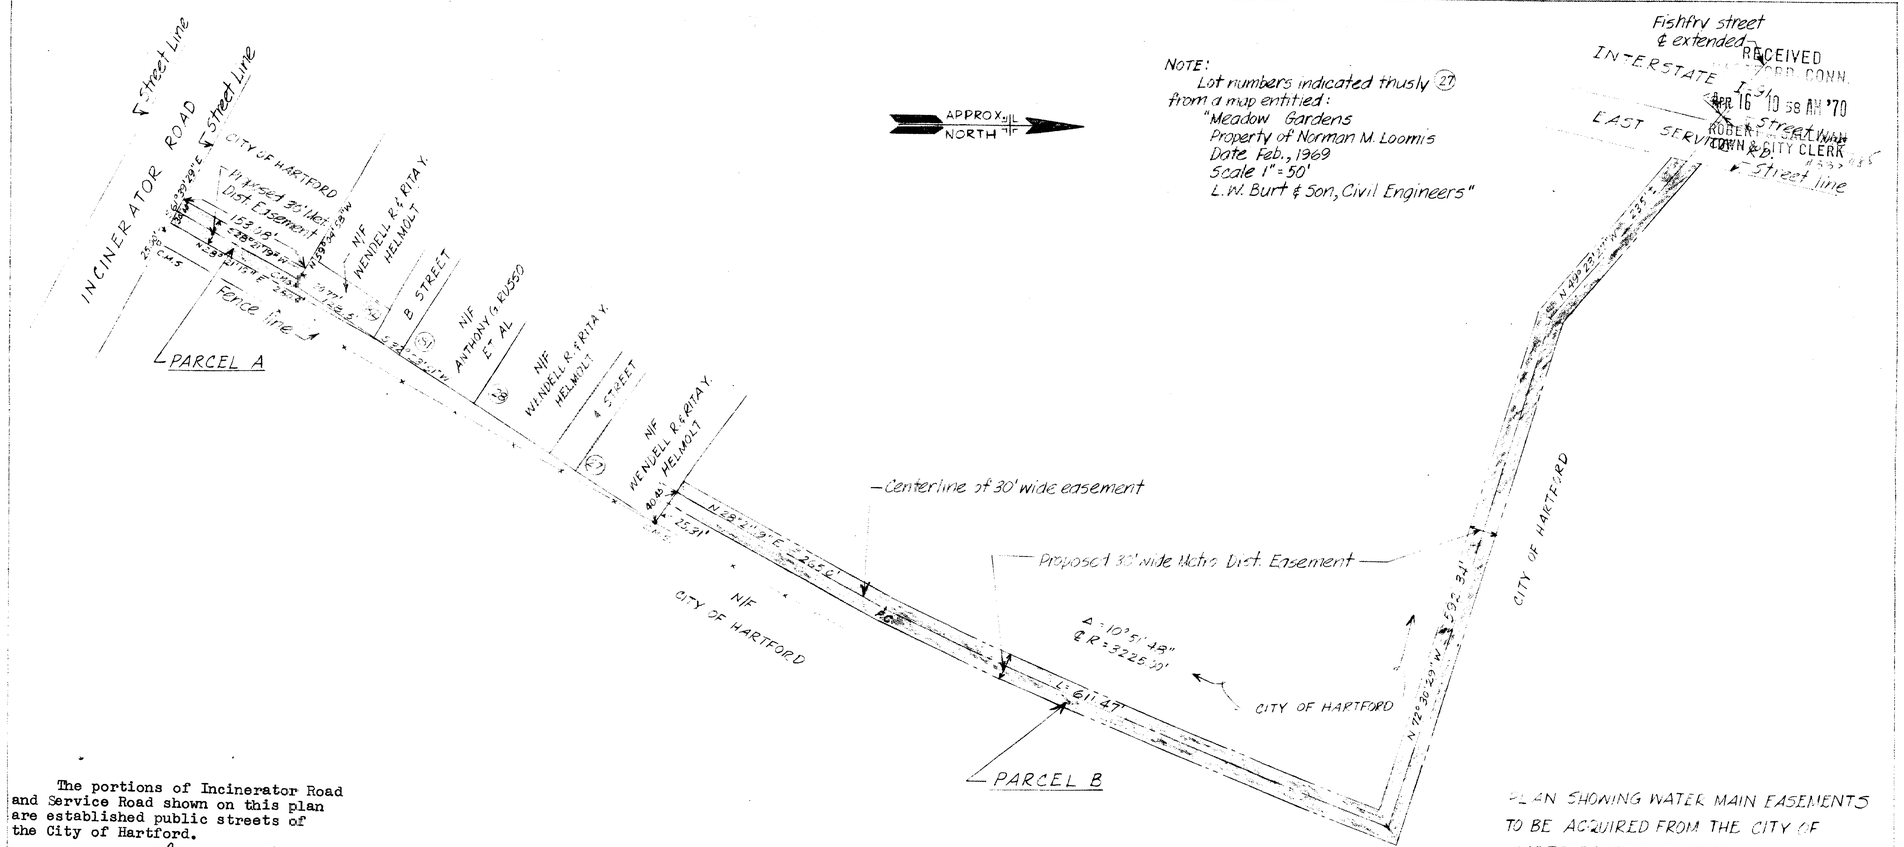

RECEIVED
HARTFORD, CONN.
APR 16 10 58 AM '70
ROBERT J. SLATE
TOWN & CITY CLERK

The portions of Incinerator Road and Service Road shown on this plan are established public streets of the City of Hartford.

George E. Heffner
City Engineer

April 16,1970

LAND SURVEYOR NO 1671

PLAN SHOWING WATER MAIN EASEMENTS TO BE ACQUIRED FROM THE CITY OF HARTFORD BY THE METROPOLITAN DISTRICT IN THE NORTH MEADOWS, HARTFORD, CONN.

SCALE 1" = 50'
DRAWN BY
OCTOBER, 1969
ACC H-4039

0 INCHES 1 2 3 4