929-1

RECEIVED
HARTFORD, CONN.
APR 7 3 54 PM '71
ROBERT J. GALLIVAN
TOWN & CITY CLERK

The portion of Maxim Road shown on this plan is an established public street of the City of Hartford.

George E. Hoppner
City Engineer
April 15, 1971

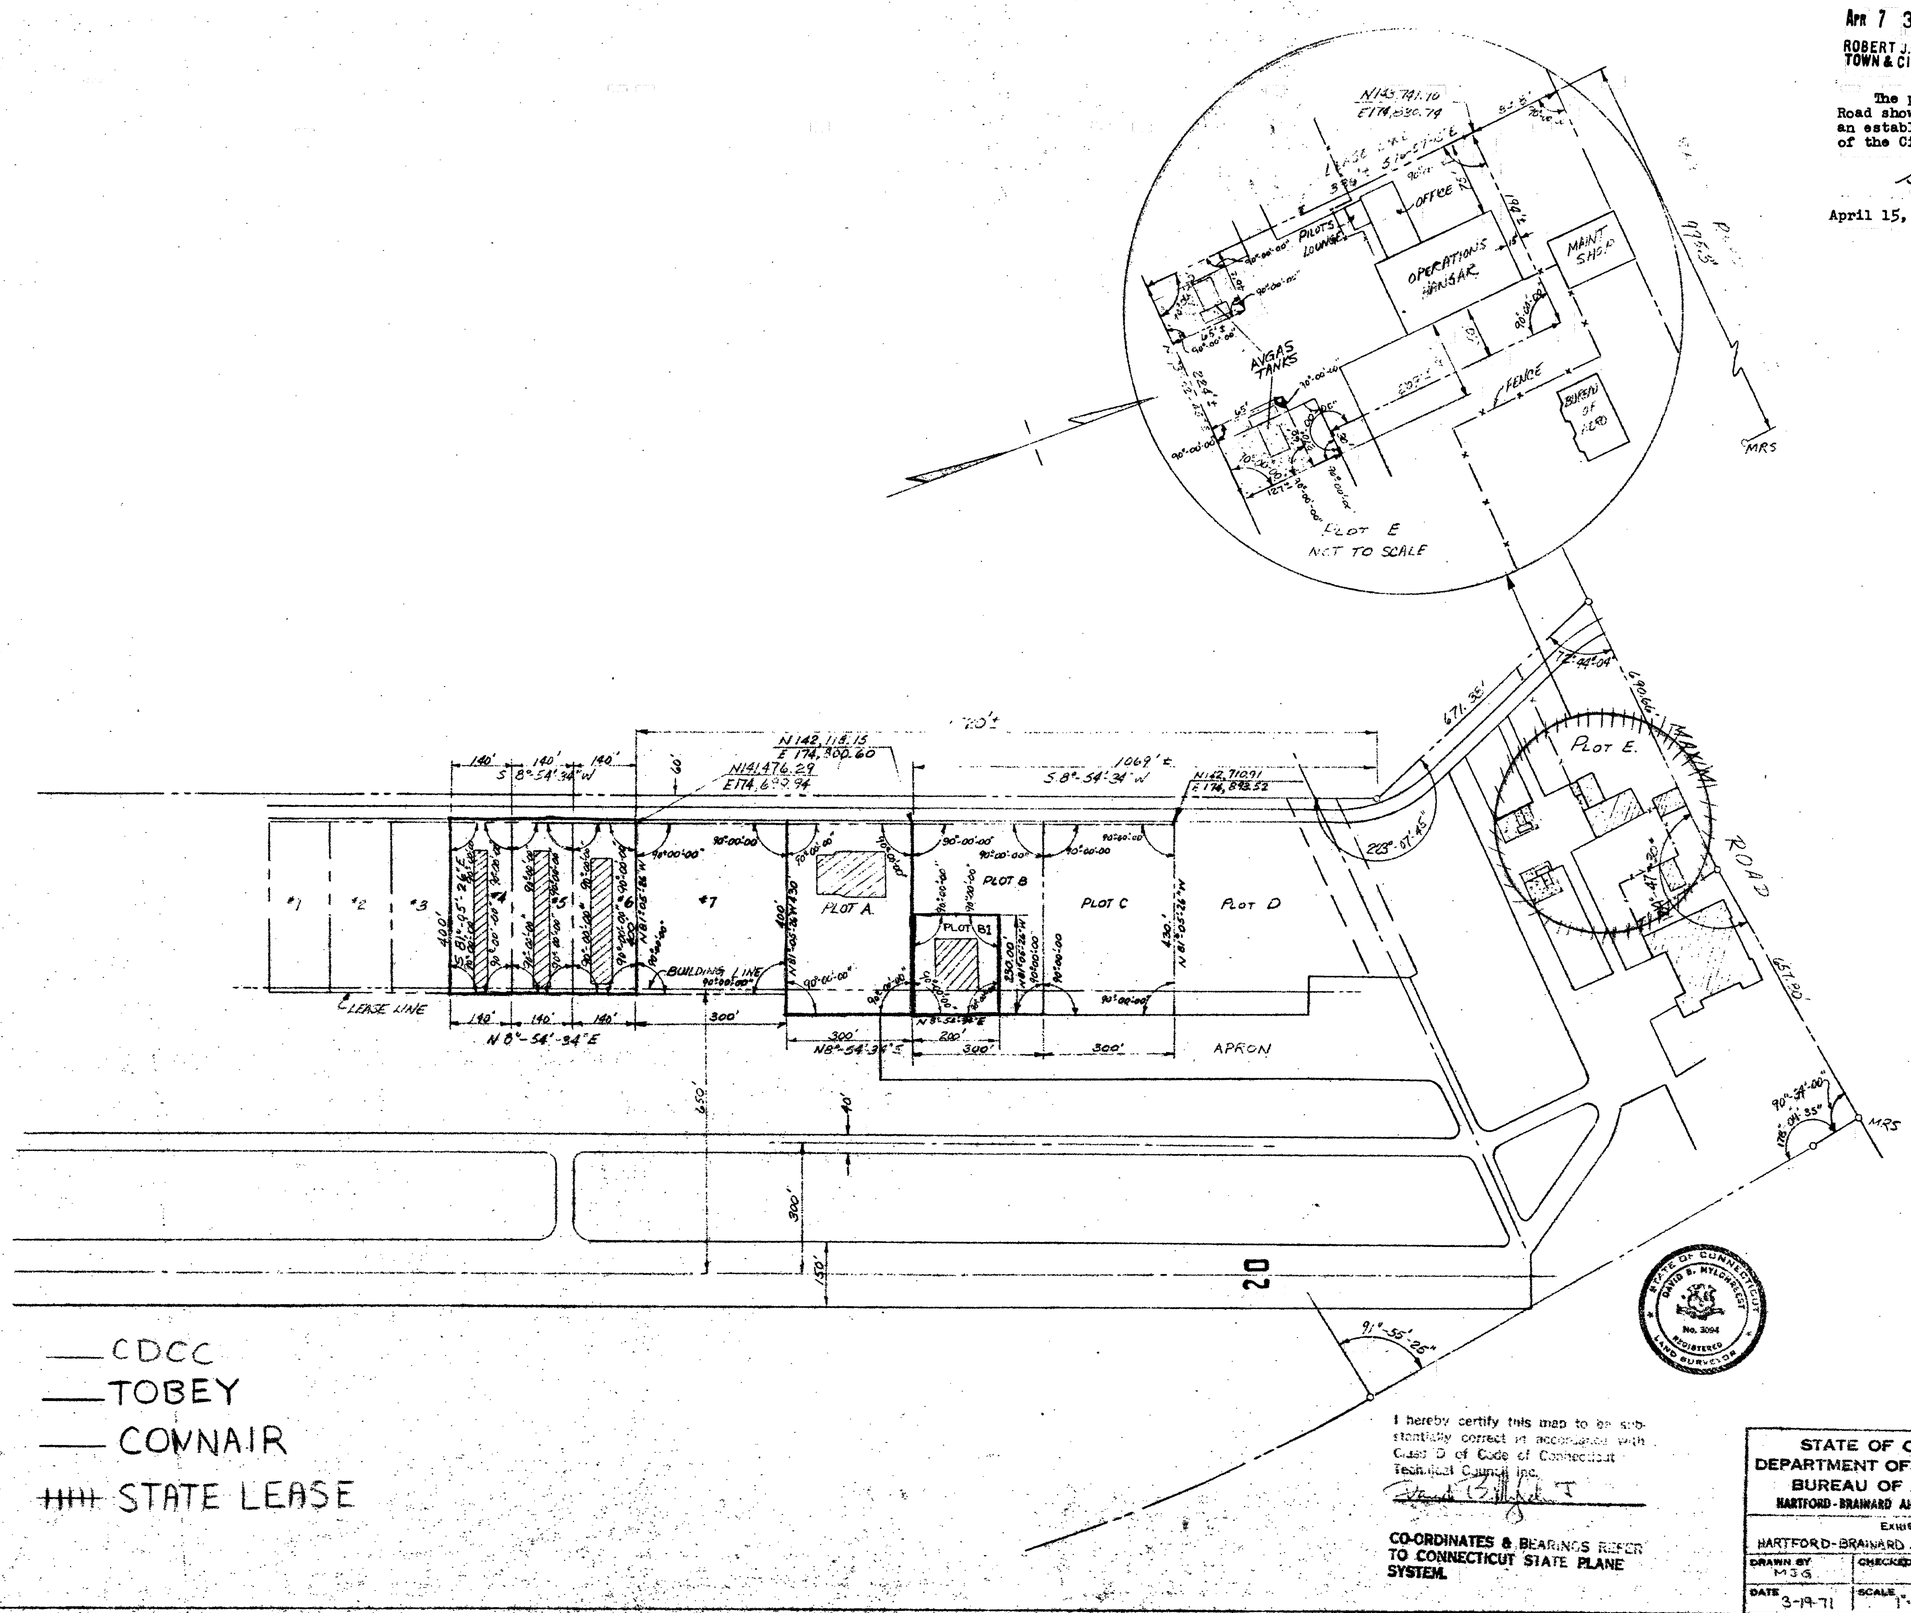

I hereby certify this map to be substantially correct in accordance with Class D of Code of Connecticut Technical Council Inc.

CO-ORDINATES & BEARINGS REFER TO CONNECTICUT STATE PLANE SYSTEM.

STATE OF CONNECTICUT
DEPARTMENT OF TRANSPORTATION
BUREAU OF AERONAUTICS
HARTFORD-BRAINARD AIRPORT – HARTFORD, CONN.

EXHIBIT A

HARTFORD-BRAINARD AIRPORT – HARTFORD COUNTY

DRAWN BY	CHECKED BY	DWG. NO.
MJG		
DATE 3-19-71	SCALE 1"=200'	

929