964

The portions of Church St. & Trumbull St. shown on this plan are established Public streets of the City of Hartford

March 29, 1973 George E. Hammer City Engineer

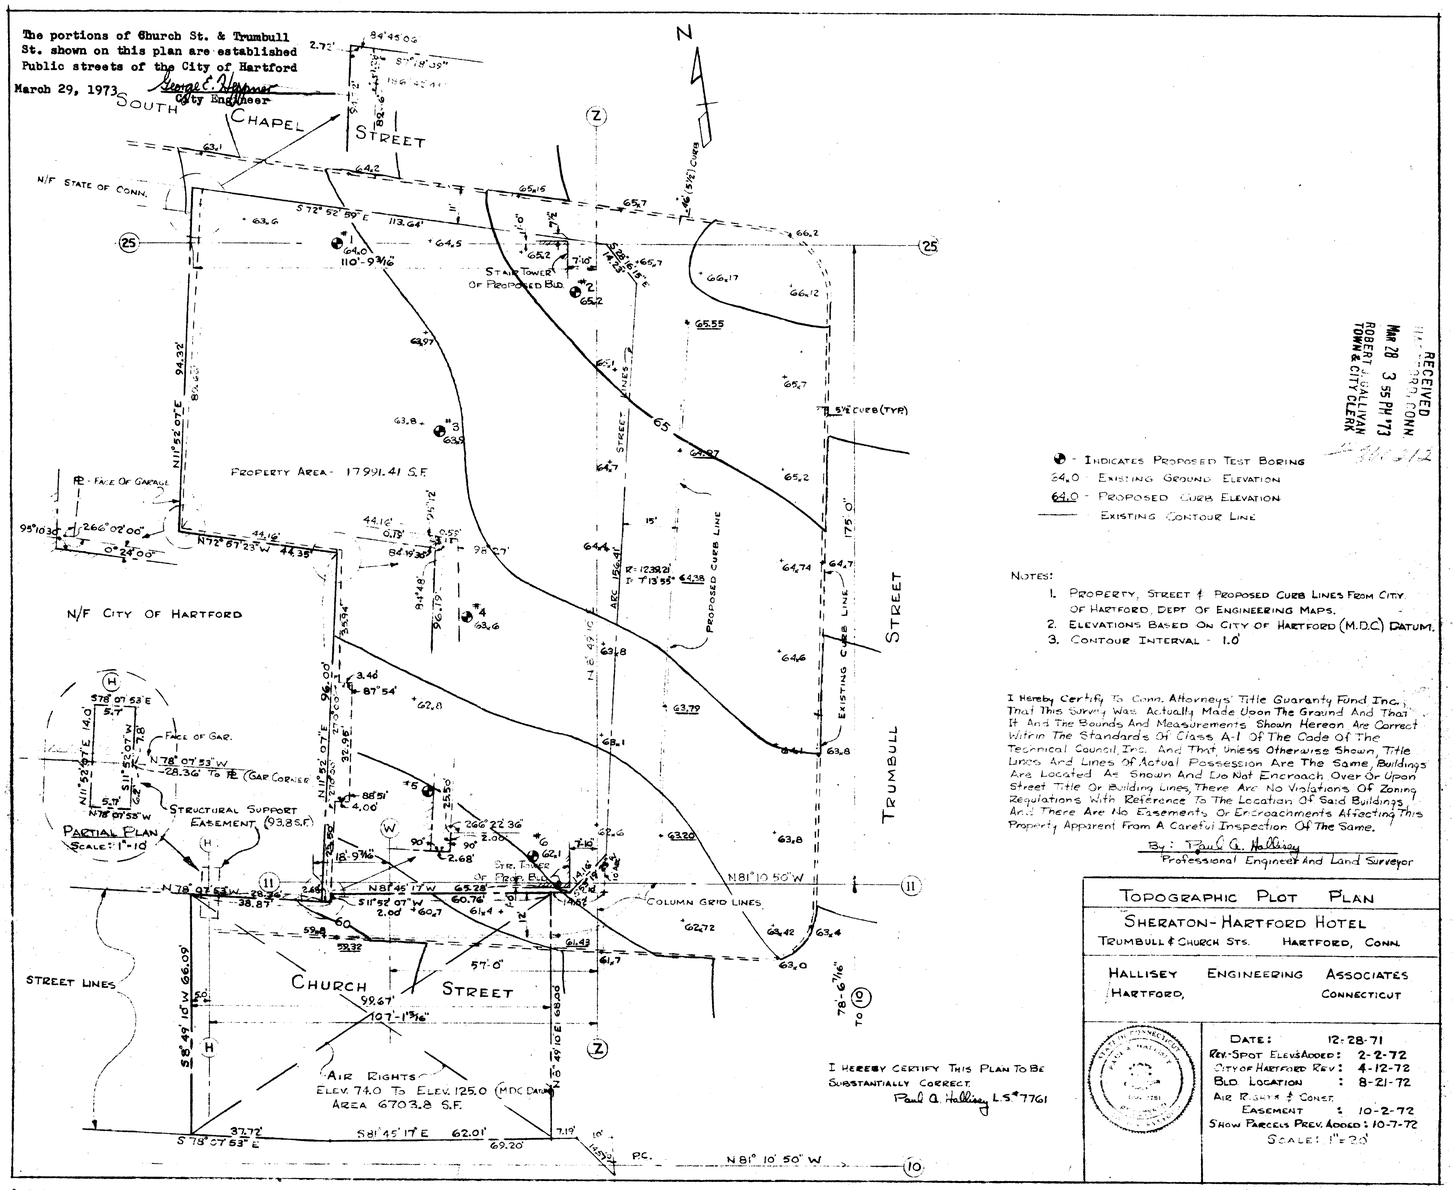

RECEIVED
MAR 28 3 55 PM '73
ROBERT J. SULLIVAN
TOWN & CITY CLERK

- Indicates Proposed Test Boring
64.0 - Existing Ground Elevation
64.0 - Proposed Curb Elevation
—— Existing Contour Line

Notes:

1. Property, Street & Proposed Curb Lines From City of Hartford, Dept. of Engineering Maps.
2. Elevations Based On City of Hartford (M.D.C.) Datum.
3. Contour Interval - 1.0'

I Hereby Certify To Conn. Attorneys' Title Guaranty Fund Inc., That This Survey Was Actually Made Upon The Ground And That It And The Bounds And Measurements Shown Hereon Are Correct Within The Standards Of Class A-1 Of The Code Of The Technical Council, Inc. And That, Unless Otherwise Shown, Title Lines And Lines Of Actual Possession Are The Same, Buildings Are Located As Shown And Do Not Encroach Over Or Upon Street Title Or Building Lines, There Are No Violations Of Zoning Regulations With Reference To The Location Of Said Buildings, And There Are No Easements Or Encroachments Affecting This Property Apparent From A Careful Inspection Of The Same.

By: Paul A. Hallisey
Professional Engineer And Land Surveyor

I Hereby Certify This Plan To Be Substantially Correct.
Paul A. Hallisey L.S. #7761

Topographic Plot Plan

Sheraton-Hartford Hotel

Trumbull & Church Sts. Hartford, Conn.

Hallisey Engineering Associates
Hartford, Connecticut

Date: 12-28-71
Rev.-Spot Elevs. Added: 2-2-72
City of Hartford Rev.: 4-12-72
Bld. Location: 8-21-72
Air Rights & Const. Easement: 10-2-72
Show Parcels Prev. Added: 10-7-72
Scale: 1"=20'