Curve #1
℄ Curve Data
Δ = 40°-32'-48"
D = 89°-00'-00"
T = 370.786'
L = 671.504'
R = 636.620'

Curve #2
℄ Curve Data
Δ = 21°-30'-00"
D = 06°-30'-00"
T = 167.35'
L = 330.77'
R = 881.47'

Curve #3
℄ Curve Data
Δ = 18°-11'-22"
D = 03°-00'-00"
T = 173.55'
L = 345.74'
R = 1909.86'

Curve #4
℄ Curve Data
Δ = 17°-07'-18"
D = 35°-48'-36"
T = 24.09'
L = 47.80'
R = 160.00'

The portions of Willow Street, Laurel Street and Woodbine Street shown on this plan are establianed public streets of the City of Hartford.

May 29, 1973

George C. Hoppner
City Engineer

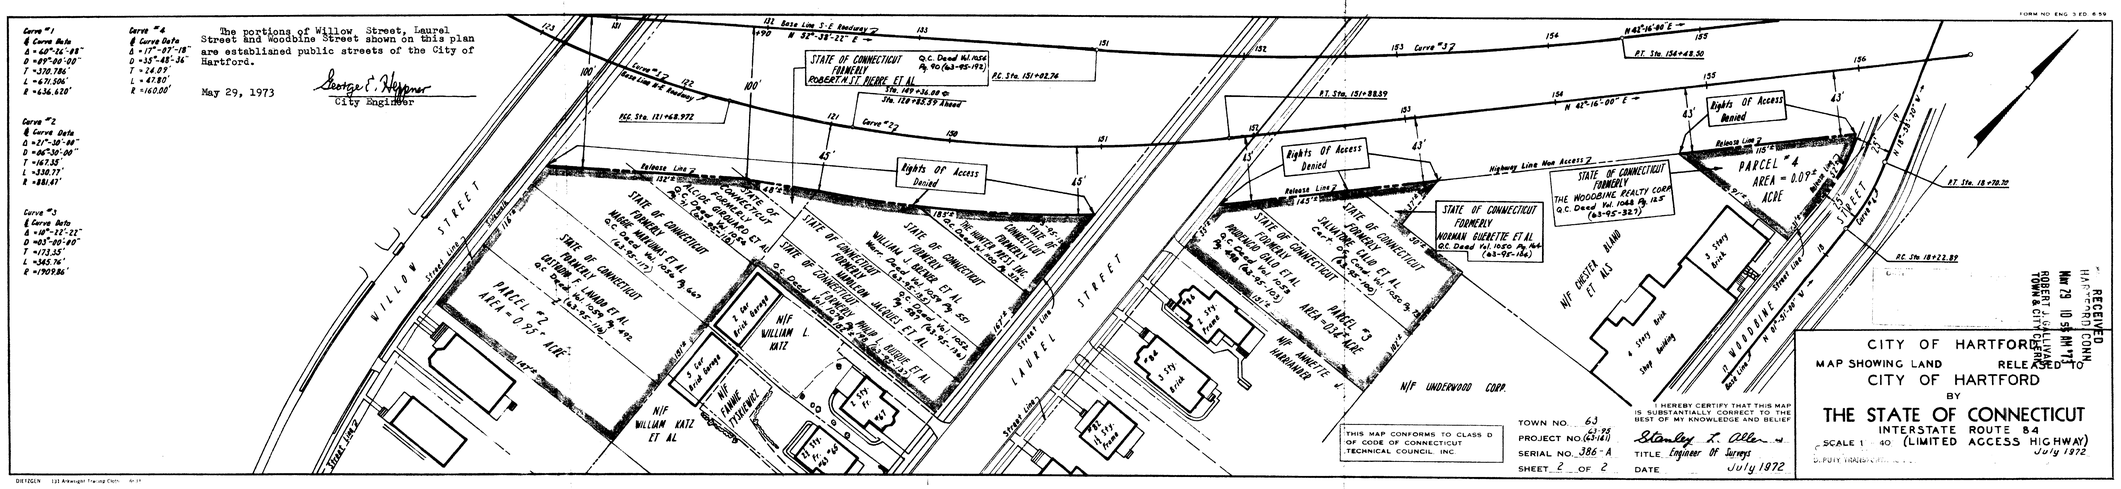

THIS MAP CONFORMS TO CLASS D OF CODE OF CONNECTICUT TECHNICAL COUNCIL INC.

TOWN NO. 63
PROJECT NO. (63-141)
SERIAL NO. 386-A
SHEET 2 OF 2

I HEREBY CERTIFY THAT THIS MAP IS SUBSTANTIALLY CORRECT TO THE BEST OF MY KNOWLEDGE AND BELIEF

Stanley L. Allen
TITLE Engineer Of Surveys
DATE July 1972

CITY OF HARTFORD
MAP SHOWING LAND RELEASED
CITY OF HARTFORD
BY
THE STATE OF CONNECTICUT
INTERSTATE ROUTE 84
SCALE 1" = 40' (LIMITED ACCESS HIGHWAY)
July 1972

RECEIVED
HARTFORD, CONN.
Nov 29 10 56 AM '73
ROBERT J. GALLIVAN
TOWN & CITY CLERK

LAND FILE COPY NATIONAL CO.
966
RPH-34

FORM NO. ENG 3 ED. 8-59

DIETZGEN 133 Arlinelight Tracing Cloth No. 14