RECEIVED FOR RECORD
Nov 15 4 11 PM '77
TOWN & CITY CLERK
VOL ____ PAGE ____

PROPERTY OF

CONNECTICUT NATURAL GAS CORPORATION

MECHANIC & GROVE STREETS
HARTFORD, CONNECTICUT

SCALE: 1 INCH = 20 FEET AUGUST, 1977

0' 5' 10' 15' 20'

PETERSEN & HOFFMAN
LAND SURVEYORS

I HEREBY CERTIFY THAT THIS MAP IS SUBSTANTIALLY CORRECT, AND IN ACCORDANCE WITH CLASS A-I OF THE CONN. TECHNICAL COUNCIL CODE.

Melvin C. Stead Sr.

STATE OF CONNECTICUT
MELVIN C. STEAD, JR.

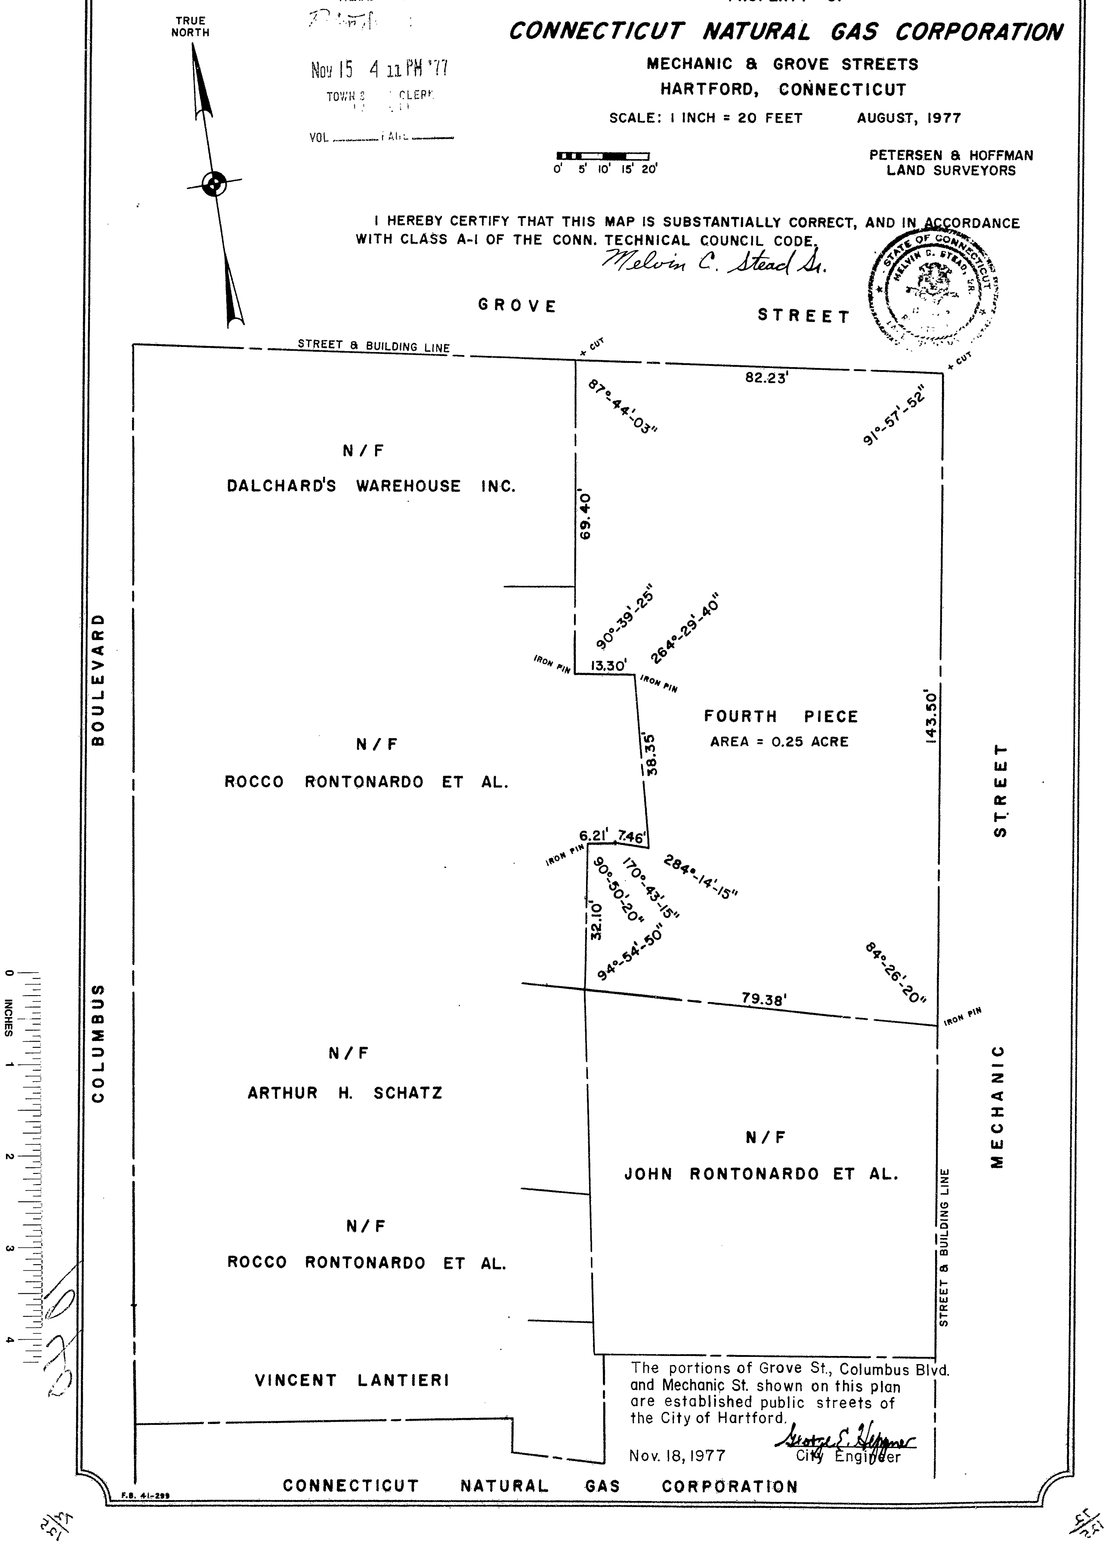

The portions of Grove St., Columbus Blvd. and Mechanic St. shown on this plan are established public streets of the City of Hartford.

Nov. 18, 1977 George E. Hoffmann
City Engineer

EASI-FILE CORP. IRVINE CA
1040
EFM 34

1040-2