EASI FILE CORP IRVINE CA EFH 74

1051

1051-1

ENG-25 ED 6-75

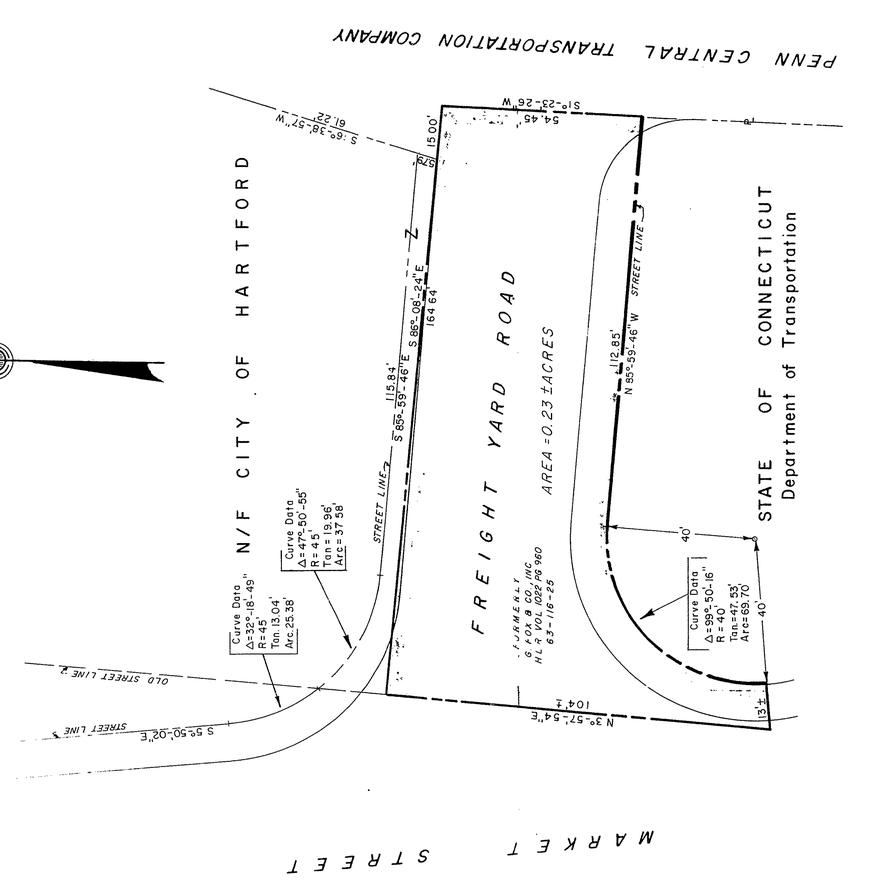


Note:
BEARING BASED ON M.D.C. DATUM MAP PARTLY BASED ON CITY OF HARTFORD MAP ENTITLED: FREIGHT STREET AND MORGAN STREET CURB STREET & BUILDING LINES DAYBROOK № 09848
SCALE 1"=20' DATED: OCTOBER, 1964

TOWN OF HARTFORD
MAP SHOWING LAND RELEASED TO
CITY OF HARTFORD

BY

THE STATE OF CONNECTICUT
FREIGHT YARD ROAD

SCALE 1" = 20'
KARL F. CRAWFORD
TRANSPORTATION CHIEF ENGINEER – BUREAU OF HIGHWAYS

AUGUST 1977

ROW MAP 63-09 SHEET 2

| DATE | REVISION | REQ. BY |
|---|---|---|
| | | |

I HEREBY CERTIFY THAT THIS MAP IS SUBSTANTIALLY CORRECT TO THE BEST OF MY KNOWLEDGE AND BELIEF

TITLE DIVISION ENGINEER OF SURVEYS

DATE AUGUST 15, 1977

TOWN NO. 63
PROJECT NO. 63-116
SERIAL NO. 25 C
SHEET 1 OF 1

THIS MAP CONFORMS TO CLASS D
OF THE CODE OF CONNECTICUT
TECHNICAL COUNCIL INC.

Drawn By J.A.M. Date 8/12/77
Checked By O.H.P. Date 8/15/77
App By E.J.S. Date 8/15/77

Note:
Freight Yard Road is now officially known as Freight Street.

The portions of Market Street, Freight Street and Morgan Street shown on this plan are actually the public streets of the City of Hartford.

Joseph C. Rotondo
City Engineer

May 16, 1978

0 INCHES 1 2 3 4

IRRUNING 44-510 27248

RECEIVED BY
Patricia Williams
MAY 16 10 24 AM '78
TOWNS CLERK
HARTFORD
VOL PAGE

4/1063
34-9