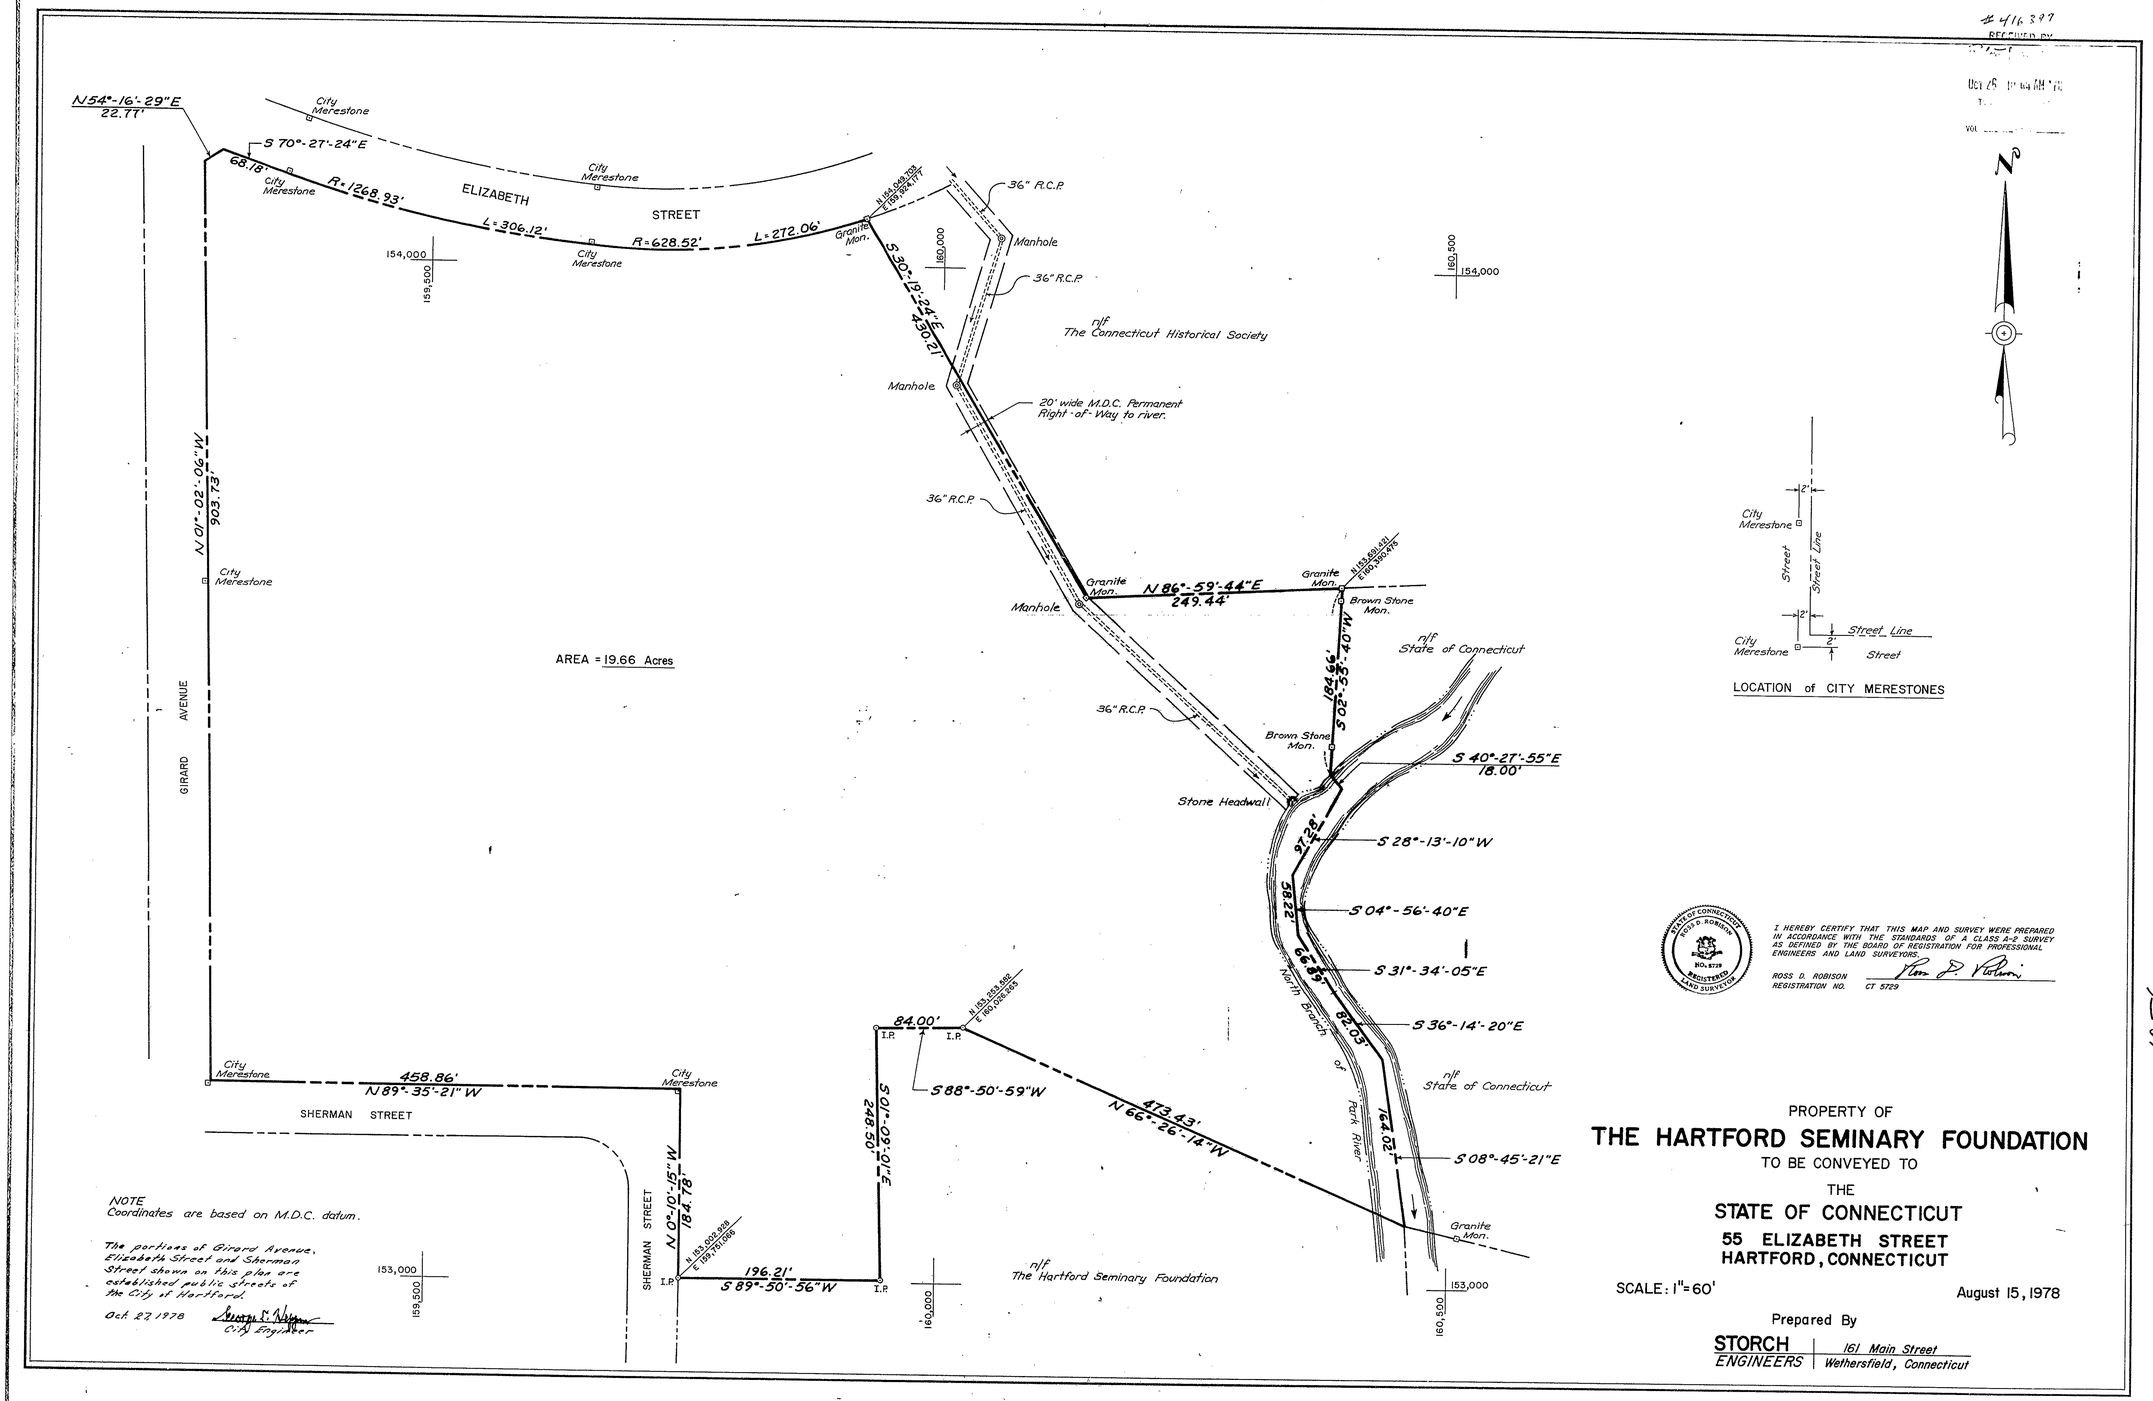
N54°-16'-29"E
22.77'
S 70°-27'-24"E
68.18'
City Merestone
R=1268.93'
ELIZABETH
STREET
L=306.12'
R=628.52'
L=272.06'
Granite Mon.
N 154,098.705
E 159,964.177
36" R.C.P.
Manhole
S 30°-19'-24"E
430.21'
n/f
The Connecticut Historical Society
20' wide M.D.C. Permanent Right-of-Way to river.
N 01°-02'-06"W
903.73'
GIRARD AVENUE
AREA = 19.66 Acres
N 86°-59'-44"E
249.44'
N 153,991.171
E 160,590.970
Brown Stone Mon.
S 02°-53'-40"W
194.46'
n/f
State of Connecticut
S 40°-27'-55"E
18.00'
Stone Headwall
S 28°-13'-10"W
97.28'
S 04°-56'-40"E
58.22'
S 31°-34'-05"E
66.59'
S 36°-14'-20"E
82.03'
North Branch of Park River
164.02'
S 08°-45'-21"E
458.86'
N 89°-35'-21"W
SHERMAN STREET
N 0°-10'-15"W
184.78'
196.21'
S 89°-50'-56"W
I.P.
84.00'
N 153,923.550
E 160,008.605
S 88°-50'-59"W
S 0°-10'-15"E
248.50'
473.43'
N 66°-26'-14"W
n/f
The Hartford Seminary Foundation
153,000
159,500
154,000
160,000
160,500
NOTE
Coordinates are based on M.D.C. datum.
The portions of Girard Avenue, Elizabeth Street and Sherman Street shown on this plan are established public streets of the City of Hartford.
Oct. 27, 1978
City Engineer
N
Street Line
Street
2'
LOCATION of CITY MERESTONES
I HEREBY CERTIFY THAT THIS MAP AND SURVEY WERE PREPARED IN ACCORDANCE WITH THE STANDARDS OF A CLASS A-2 SURVEY AS DEFINED BY THE BOARD OF REGISTRATION FOR PROFESSIONAL ENGINEERS AND LAND SURVEYORS.
ROSS D. ROBISON
REGISTRATION NO. CT 5729
PROPERTY OF
THE HARTFORD SEMINARY FOUNDATION
TO BE CONVEYED TO
THE
STATE OF CONNECTICUT
55 ELIZABETH STREET
HARTFORD, CONNECTICUT
SCALE: 1"=60'
August 15, 1978
Prepared By
STORCH ENGINEERS
161 Main Street
Wethersfield, Connecticut
1056