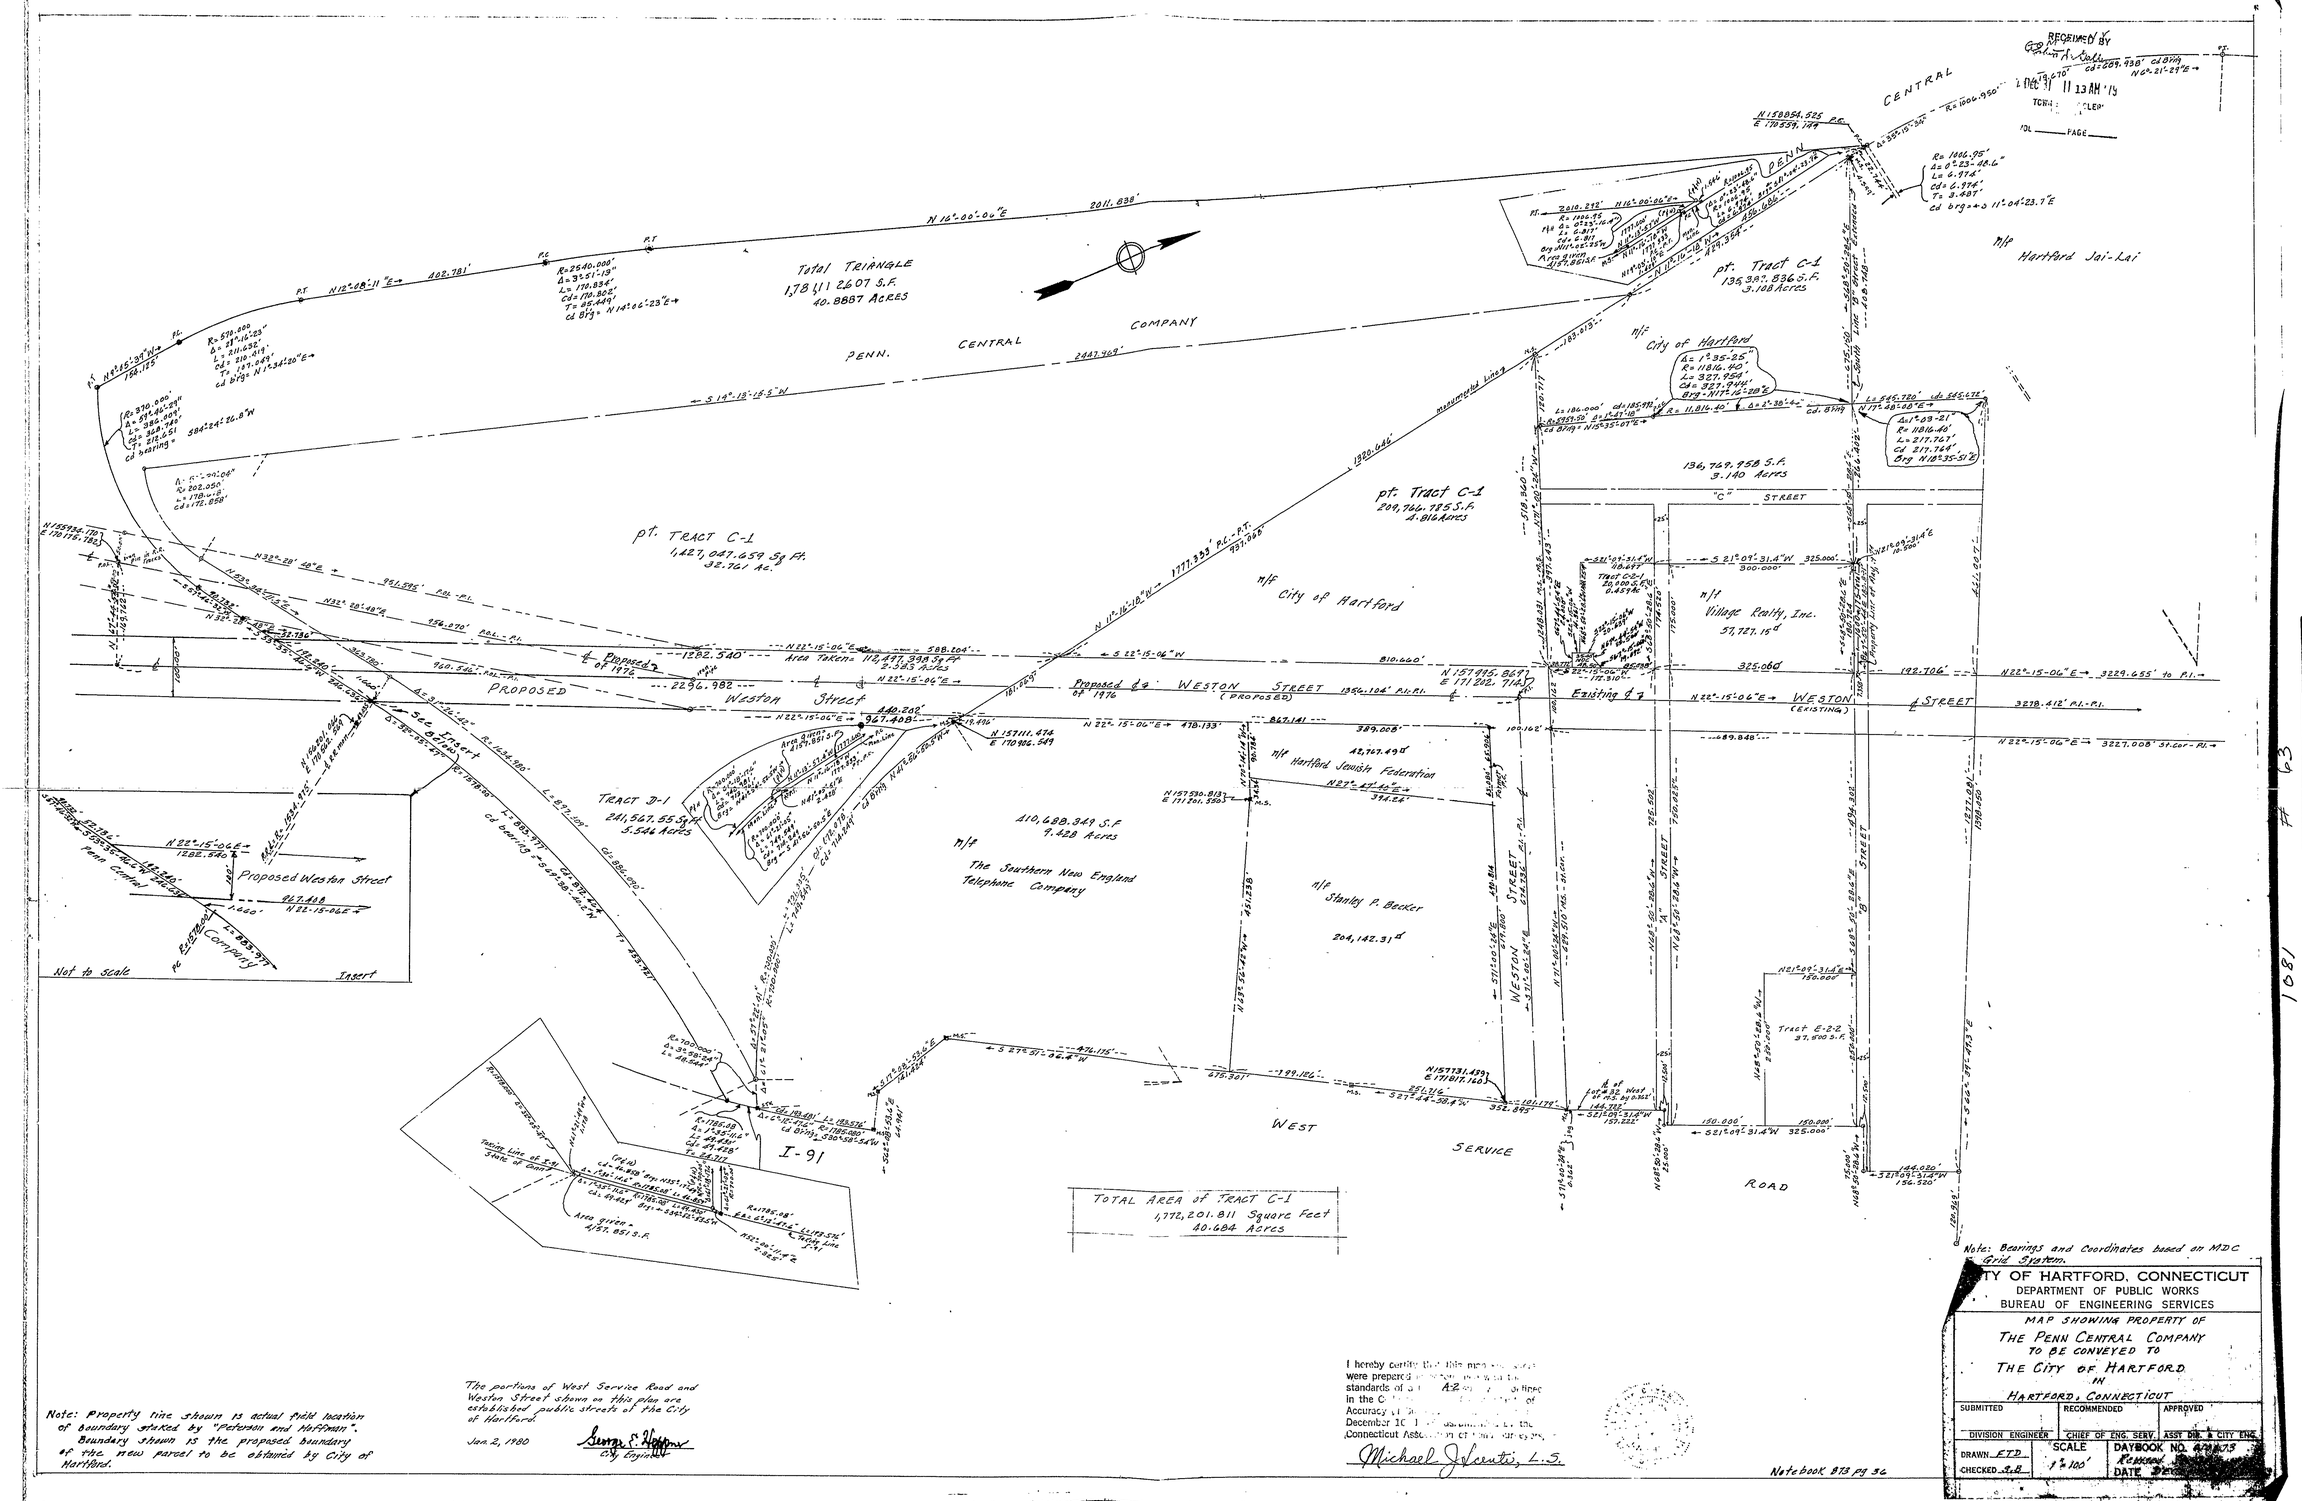
Total TRIANGLE
1,784,112.607 S.F.
40.8887 ACRES
PENN. CENTRAL COMPANY
pt. TRACT C-1
1,427,047.659 Sq Ft.
32.761 Ac.
pt. Tract C-1
135,987.836 S.F.
3.108 Acres
pt. Tract C-1
209,764.785 S.F.
4.816 Acres
136,749.958 S.F.
3.140 Acres
TRACT D-1
241,567.55 S.F.
5.546 Acres
410,688.349 S.F.
9.428 Acres
The Southern New England Telephone Company
n/f Stanley P. Becker
204,142.31 sf
n/f Hartford Jewish Federation
n/f City of Hartford
n/f Village Realty, Inc.
57,727.15 sf
n/f Hartford Jai-Lai
PROPOSED Weston Street
WESTON STREET (PROPOSED)
WESTON STREET (EXISTING)
"C" STREET
"A" STREET
WEST SERVICE ROAD
I-91
Proposed Weston Street
Not to scale
Insert
TOTAL AREA of TRACT C-1
1,772,201.811 Square Feet
40.684 Acres
Note: Bearings and Coordinates based on MDC Grid System.
Note: Property line shown is actual field location of boundary staked by "Petersen and Hoffman". Boundary shown is the proposed boundary of the new parcel to be obtained by City of Hartford.
The portions of West Service Road and Weston Street shown on this plan are established public streets of the City of Hartford.
Jan 2, 1980
George E. Hoffman
City Engineer
I hereby certify that this map and survey were prepared in accordance with the standards of Class A2 Survey as defined in the Code of Practice for Accuracy of Surveys, effective December 10, 1980, adopted by the Connecticut Association of Land Surveyors.
Michael J. Cerruti, L.S.
Notebook 873 pg 36
CITY OF HARTFORD, CONNECTICUT
DEPARTMENT OF PUBLIC WORKS
BUREAU OF ENGINEERING SERVICES
MAP SHOWING PROPERTY OF
THE PENN CENTRAL COMPANY
TO BE CONVEYED TO
THE CITY OF HARTFORD
IN
HARTFORD, CONNECTICUT
SUBMITTED
RECOMMENDED
APPROVED
DIVISION ENGINEER
CHIEF OF ENG. SERV.
ASST. DIR. & CITY ENG.
DRAWN FTD
CHECKED S.B.
SCALE 1" = 100'
DAYBOOK NO.
DATE
RECEIVED BY
TOWN CLERK
VOL. PAGE
CAN FILE CORP. IRVING CA
1081
EPC 14
0 INCHES 1 2 3 4