1165-1

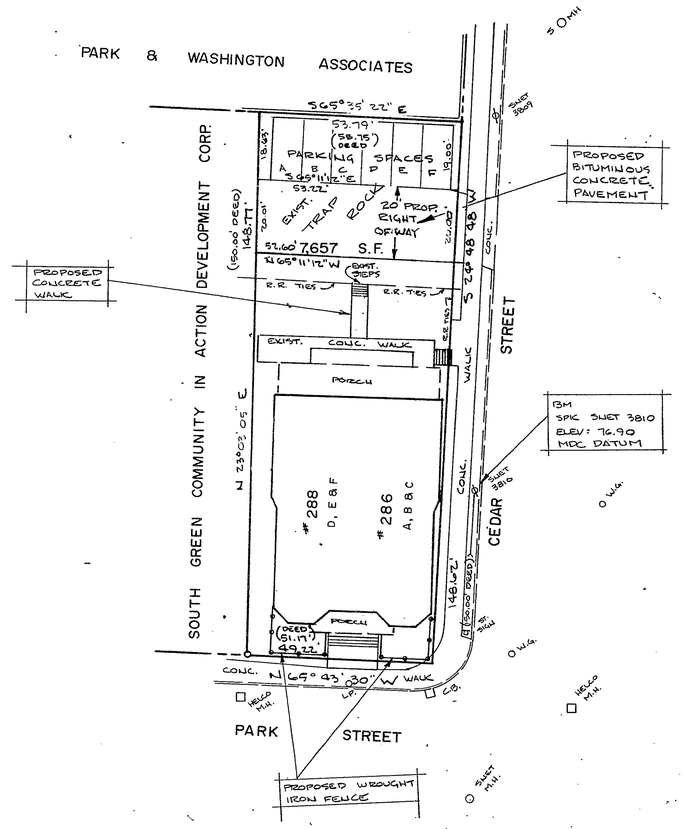

SITE PLAN

EXHIBIT 10

TRIUNFO CONDOMINIUM

HARTFORD, CONN.

[redacted] and survey were prepared in [redacted] of a Class A-2 survey as [redacted] Standards of Accuracy [redacted] 10, 1975 as [redacted] of Land Surveyors.

STATE OF CONNECTICUT JOHN L. HEAGLE No. 9396 REGISTERED LAND SURVEYOR

The portions of Park Street and Cedar Street shown on this plan are established public streets of the City of Hartford.

September 1981

George E. Happner
City Engineer

MERSON & HEAGLE
CIVIL ENGINEERS & LAND SURVEYORS
CLINTON, CONN.

date 9-2-81 | scale 1" = 20' | job no. 193-82

SHEET 2 OF 2 SHEETS

Recorded under
Sep 15 2 22 PM '81
TOWN & CITY CLERK
HARTFORD
VOL. PAGE

1165.

0 INCHES 1 2 3 4

1165

EAST FILE CORP. IRVINE, CA EFH 14