EASI FILE CORP. IRVINE, CA — EFM 34

1280

FORM NO. ENG. 4 ED. 6-70

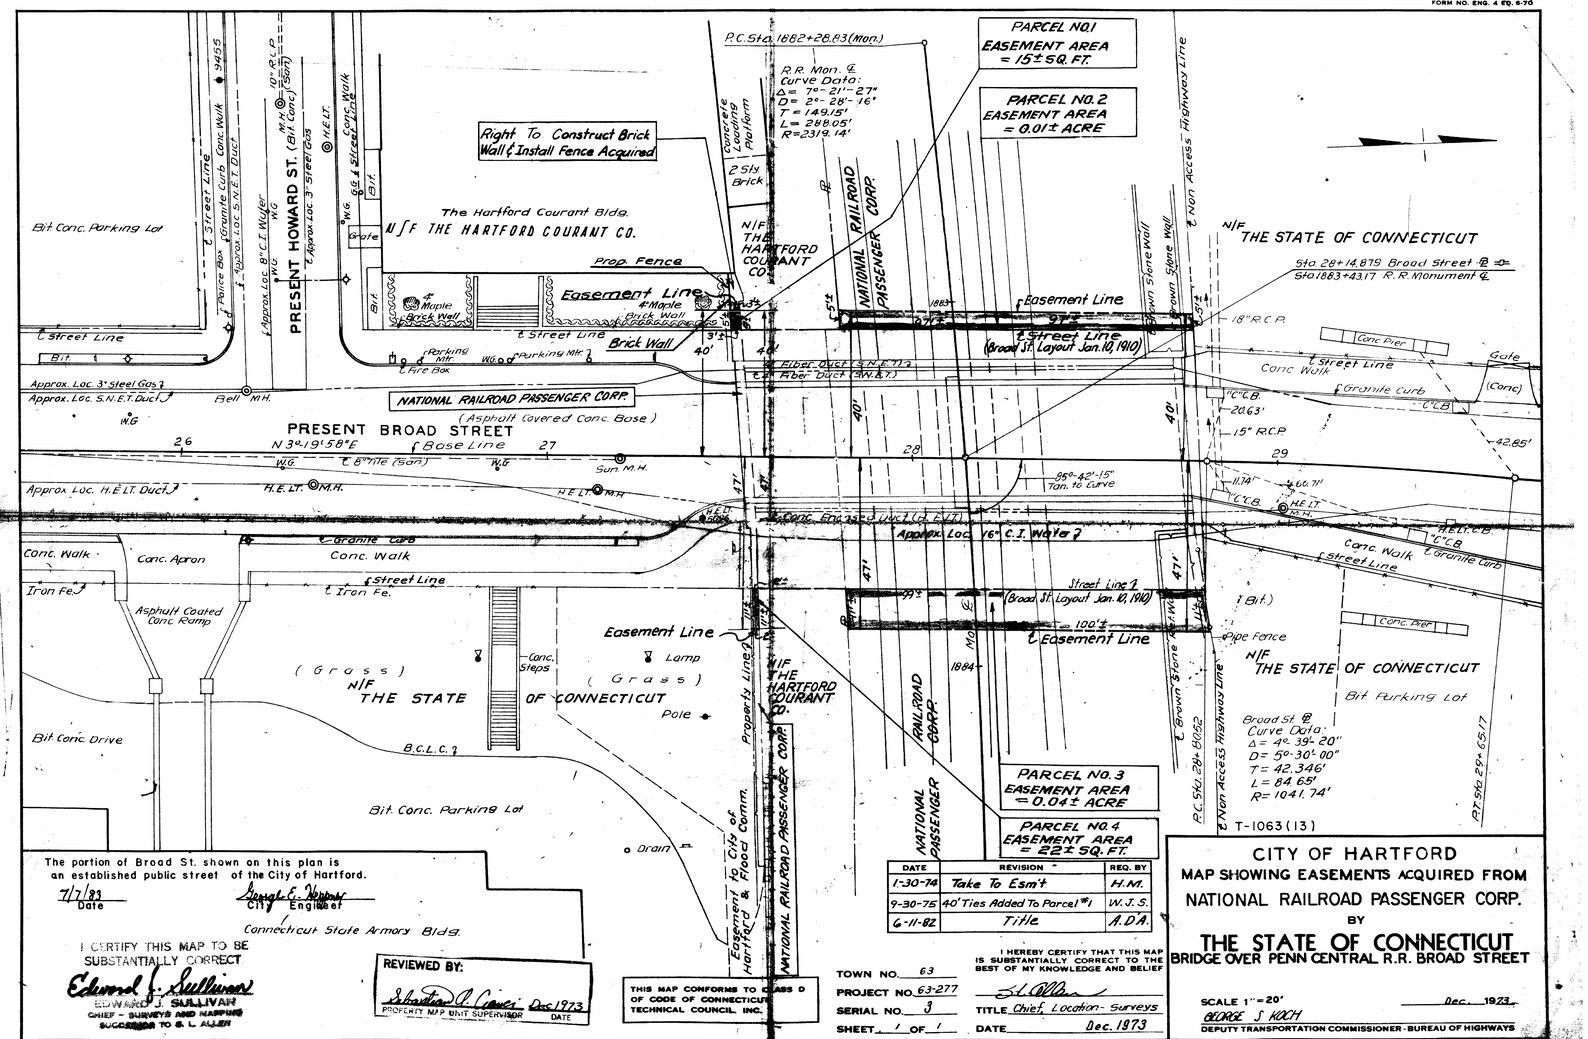

The portion of Broad St. shown on this plan is an established public street of the City of Hartford.

7/7/89 Date — George E. Nelson City Engineer

I CERTIFY THIS MAP TO BE SUBSTANTIALLY CORRECT

Edward J. Sullivan

EDWARD J. SULLIVAN
CHIEF - SURVEYS AND MAPPING
SUCCESSOR TO S. L. ALLEN

REVIEWED BY:

Sebastian A. Cianci Dec. 1973
PROPERTY MAP UNIT SUPERVISOR — DATE

THIS MAP CONFORMS TO CLASS D OF CODE OF CONNECTICUT TECHNICAL COUNCIL, INC.

DATE	REVISION	REQ. BY
1-30-74	Take To Esm't	H.M.
9-30-75	40' Ties Added To Parcel #1	W.J.S.
6-11-82	Title	A.D.A.

TOWN NO. 63
PROJECT NO. 63-277
SERIAL NO. 3
SHEET 1 OF 1

I HEREBY CERTIFY THAT THIS MAP IS SUBSTANTIALLY CORRECT TO THE BEST OF MY KNOWLEDGE AND BELIEF

TITLE Chief, Location - Surveys
DATE Dec. 1973

CITY OF HARTFORD

MAP SHOWING EASEMENTS ACQUIRED FROM NATIONAL RAILROAD PASSENGER CORP.

BY

THE STATE OF CONNECTICUT

BRIDGE OVER PENN CENTRAL R.R. BROAD STREET

SCALE 1" = 20' — Dec. 1973

GEORGE J. KOCH
DEPUTY TRANSPORTATION COMMISSIONER - BUREAU OF HIGHWAYS

EUGENE DIETZGEN CO. 4101-B ARKWRIGHT 11697

0 INCHES 1 2 3 4